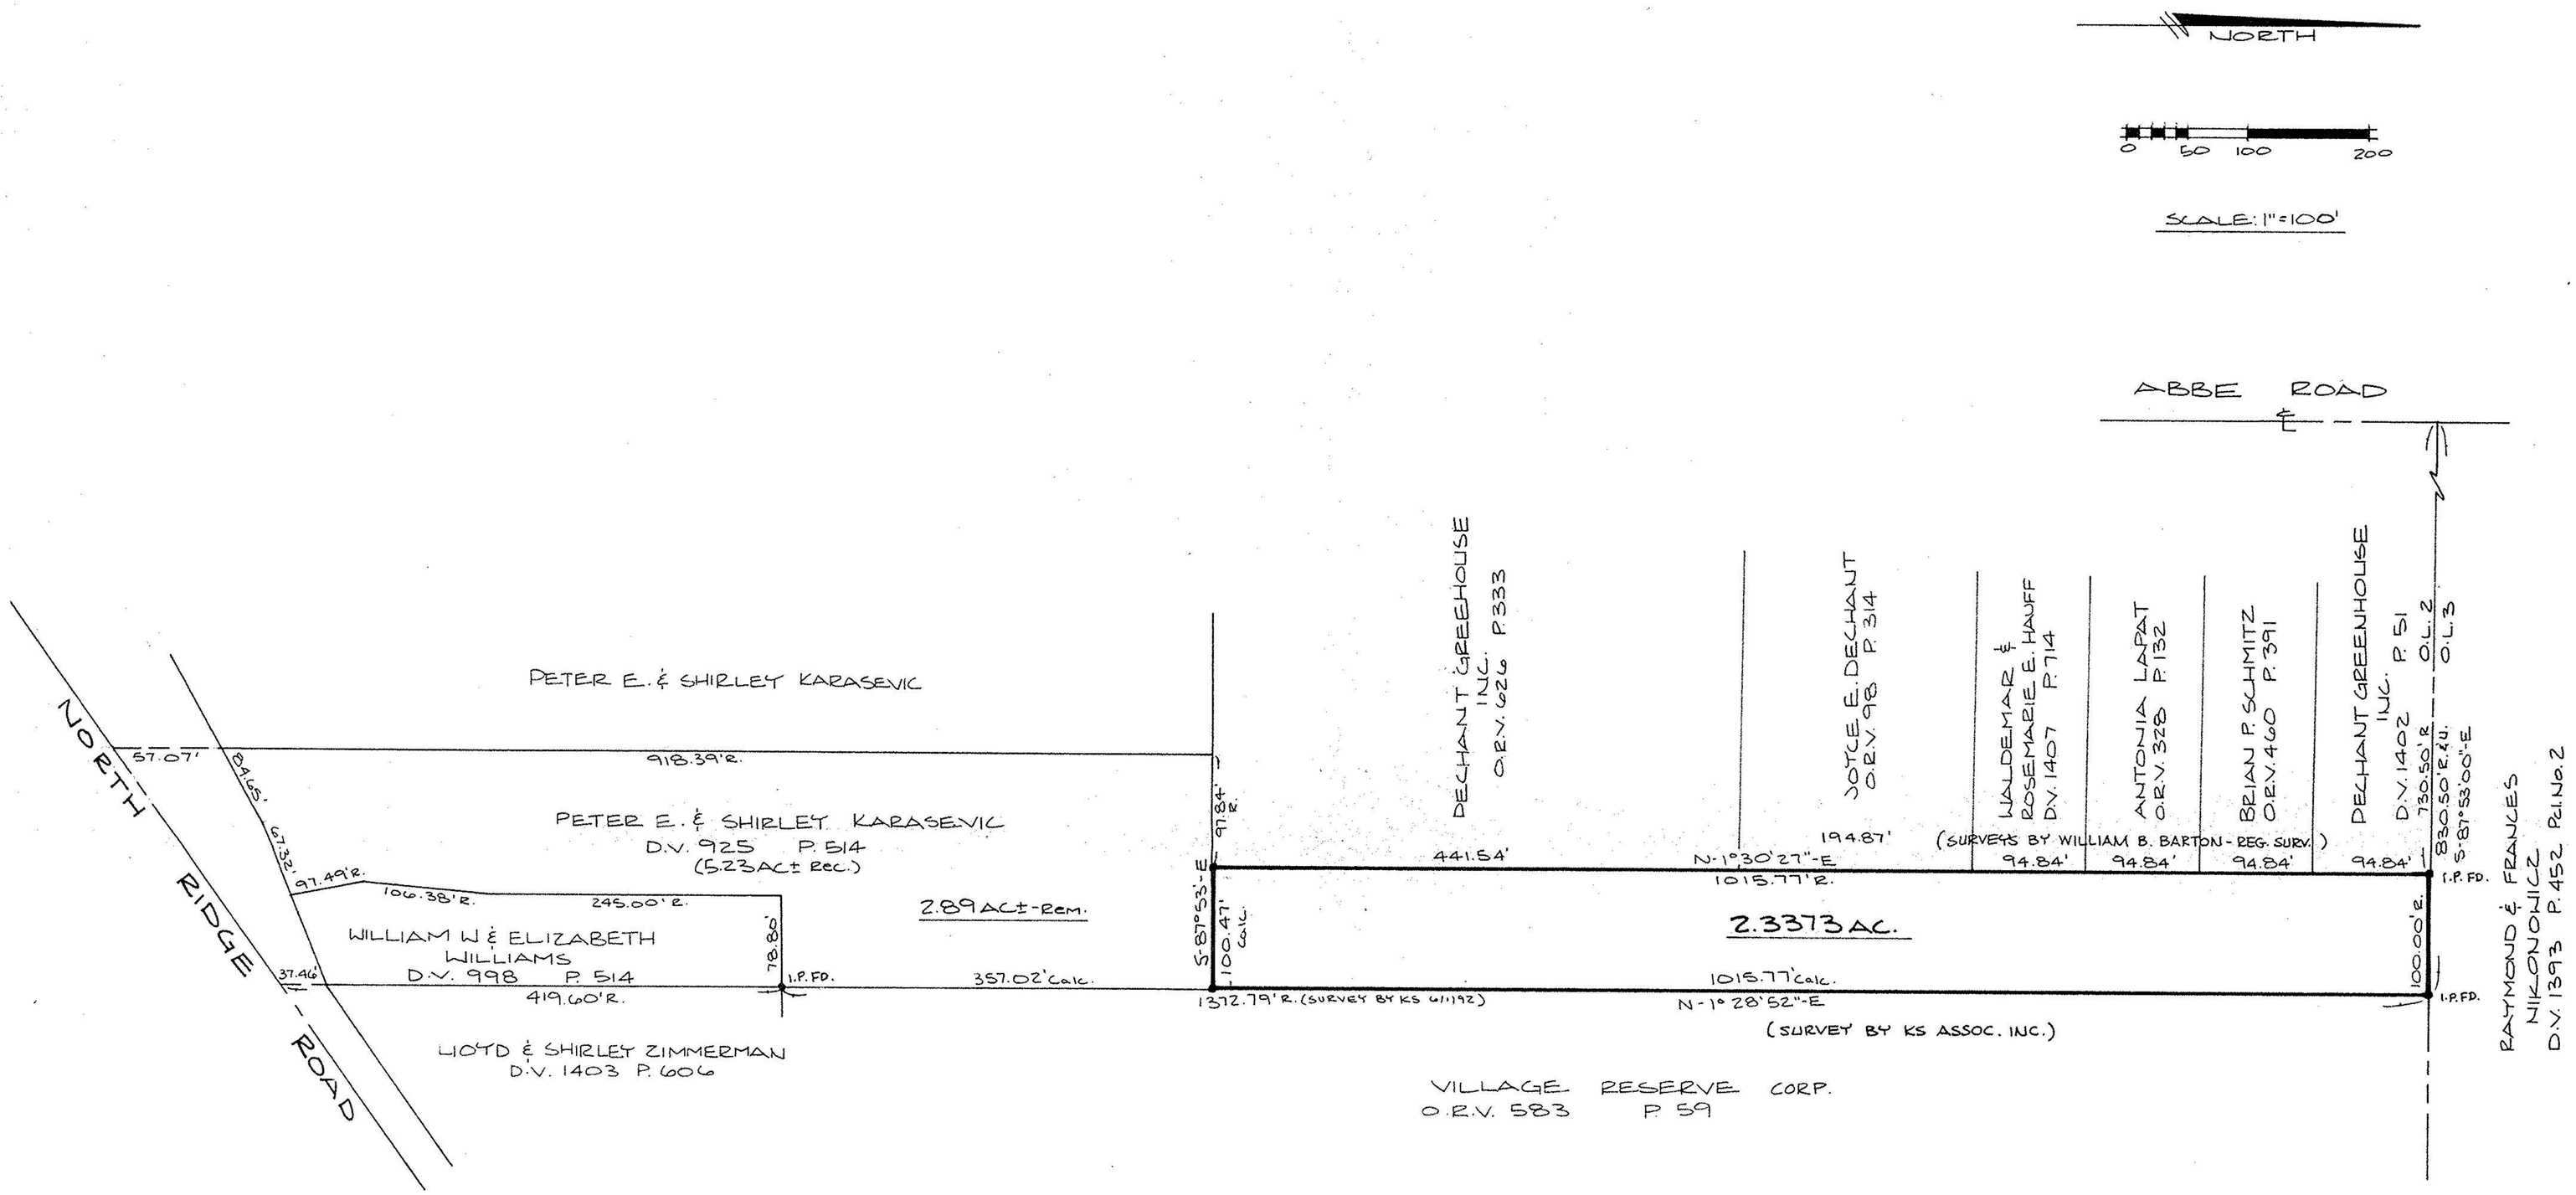

NOTE: THIS MAP PREPARED FROM SURVEYS BY WILLIAM B. BARTON REG. SURV. & KS ASSOCIATES INC. - NO PINS HAVE BEEN SET FOR SPLIT LINE.

03-00-002-101

APPROVED
LORAIN CO.
MAP DEPT.
DATE 4-19-93
PAGE 300.002-A
BY CARLYN FRONCIS
VOID AFTER # 10335
20335

STATE OF OHIO
DAVID L. ELWELL
6333
REGISTERED SURVEYOR

David L. Elwell
REG. SURV. NO. 6333

PARCEL SPLIT MAP
PART OF SHEFFIELD TOWNSHIP ORIGINAL LOT NO. 2
VILLAGE OF SHEFFIELD COUNTY OF LORAIN
STATE OF OHIO
DATE: 1-27-93

PREPARED BY:
KS ASSOCIATES INC.
ENGINEERS SURVEYORS

92-215X2