3-00-002-101-024

LAUNDON • SIMON • CAHL & ASSOC. INC.
CONSULTING ENGINEERS & SURVEYORS
504 MIDDLE AVENUE ELYRIA, OHIO 44035

SURVEY FOR
HAROLD DECHANT ET AL

Orig. Lot 2	City of	Date 6-25-84 Scale 1"=150'
Orig. Sec	Village of SHEFFIELD	Dwn. by R.G.S. Chkd. by J.C.
Tract	County of LORAIN	Job No. 84-1296 F.B. 98/41
Township of SHEFFIELD	State of OHIO	Printed SEP 13 1984

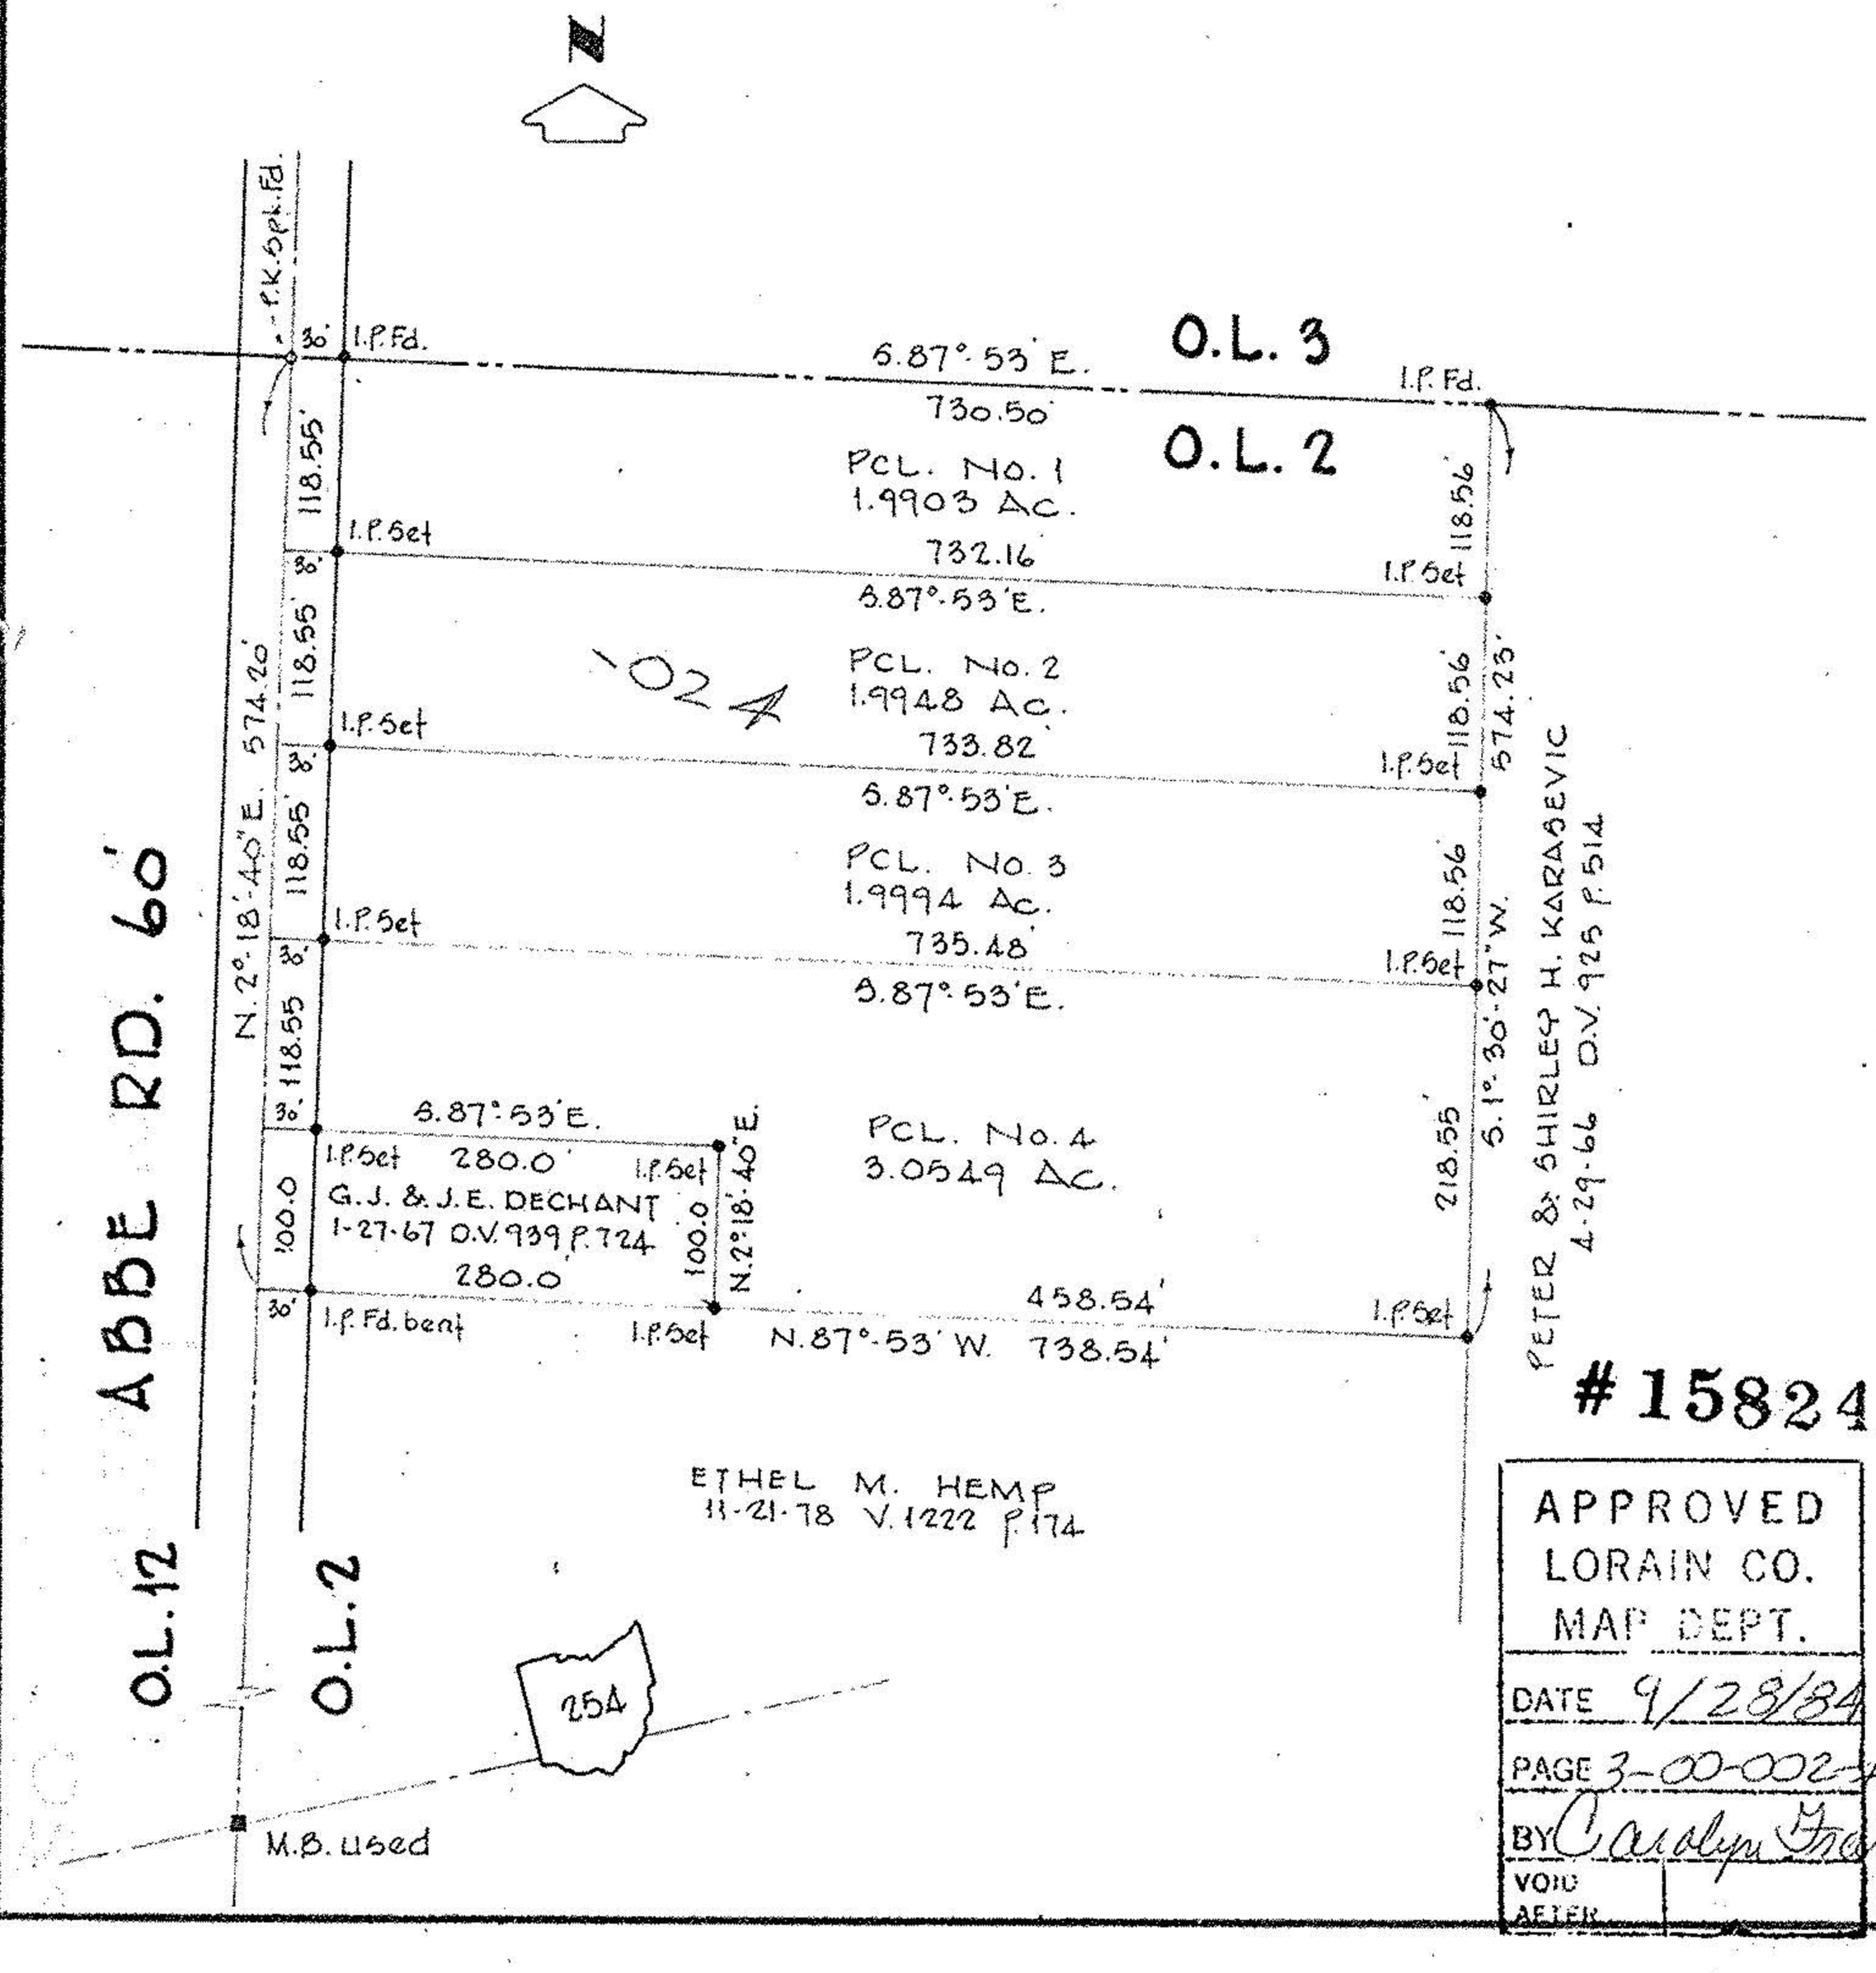

#15824

APPROVED
LORAIN CO.
MAP DEPT.
DATE 9/28/84
PAGE 3-00-002-A
BY Carolyn Francis
VOID AFTER

3-00-002-A