SURVEY

OF PART OF

ORIGINAL SHEFFIELD TWP.
LOT Nº 11

IN

VILLAGE OF SHEFFIELD COUNTY OF LORAIN
STATE OF OHIO

PREPARED FOR

CHICAGO TITLE INSURANCE CO.
1275 ONTARIO ST.
CLEV., OHIO

AND

SHEFFIELD CENTER ASSOCIATES
300 LOCUST ST.
AKRON, OHIO

AND

BUCKEYE FEDERAL SAVINGS & LOAN ASSN

PREPARED BY:

MARTINI - HAPONEK & ASSOC. INC.
ENGINEERS & SURVEYORS
N. RIDGEVILLE, OHIO.

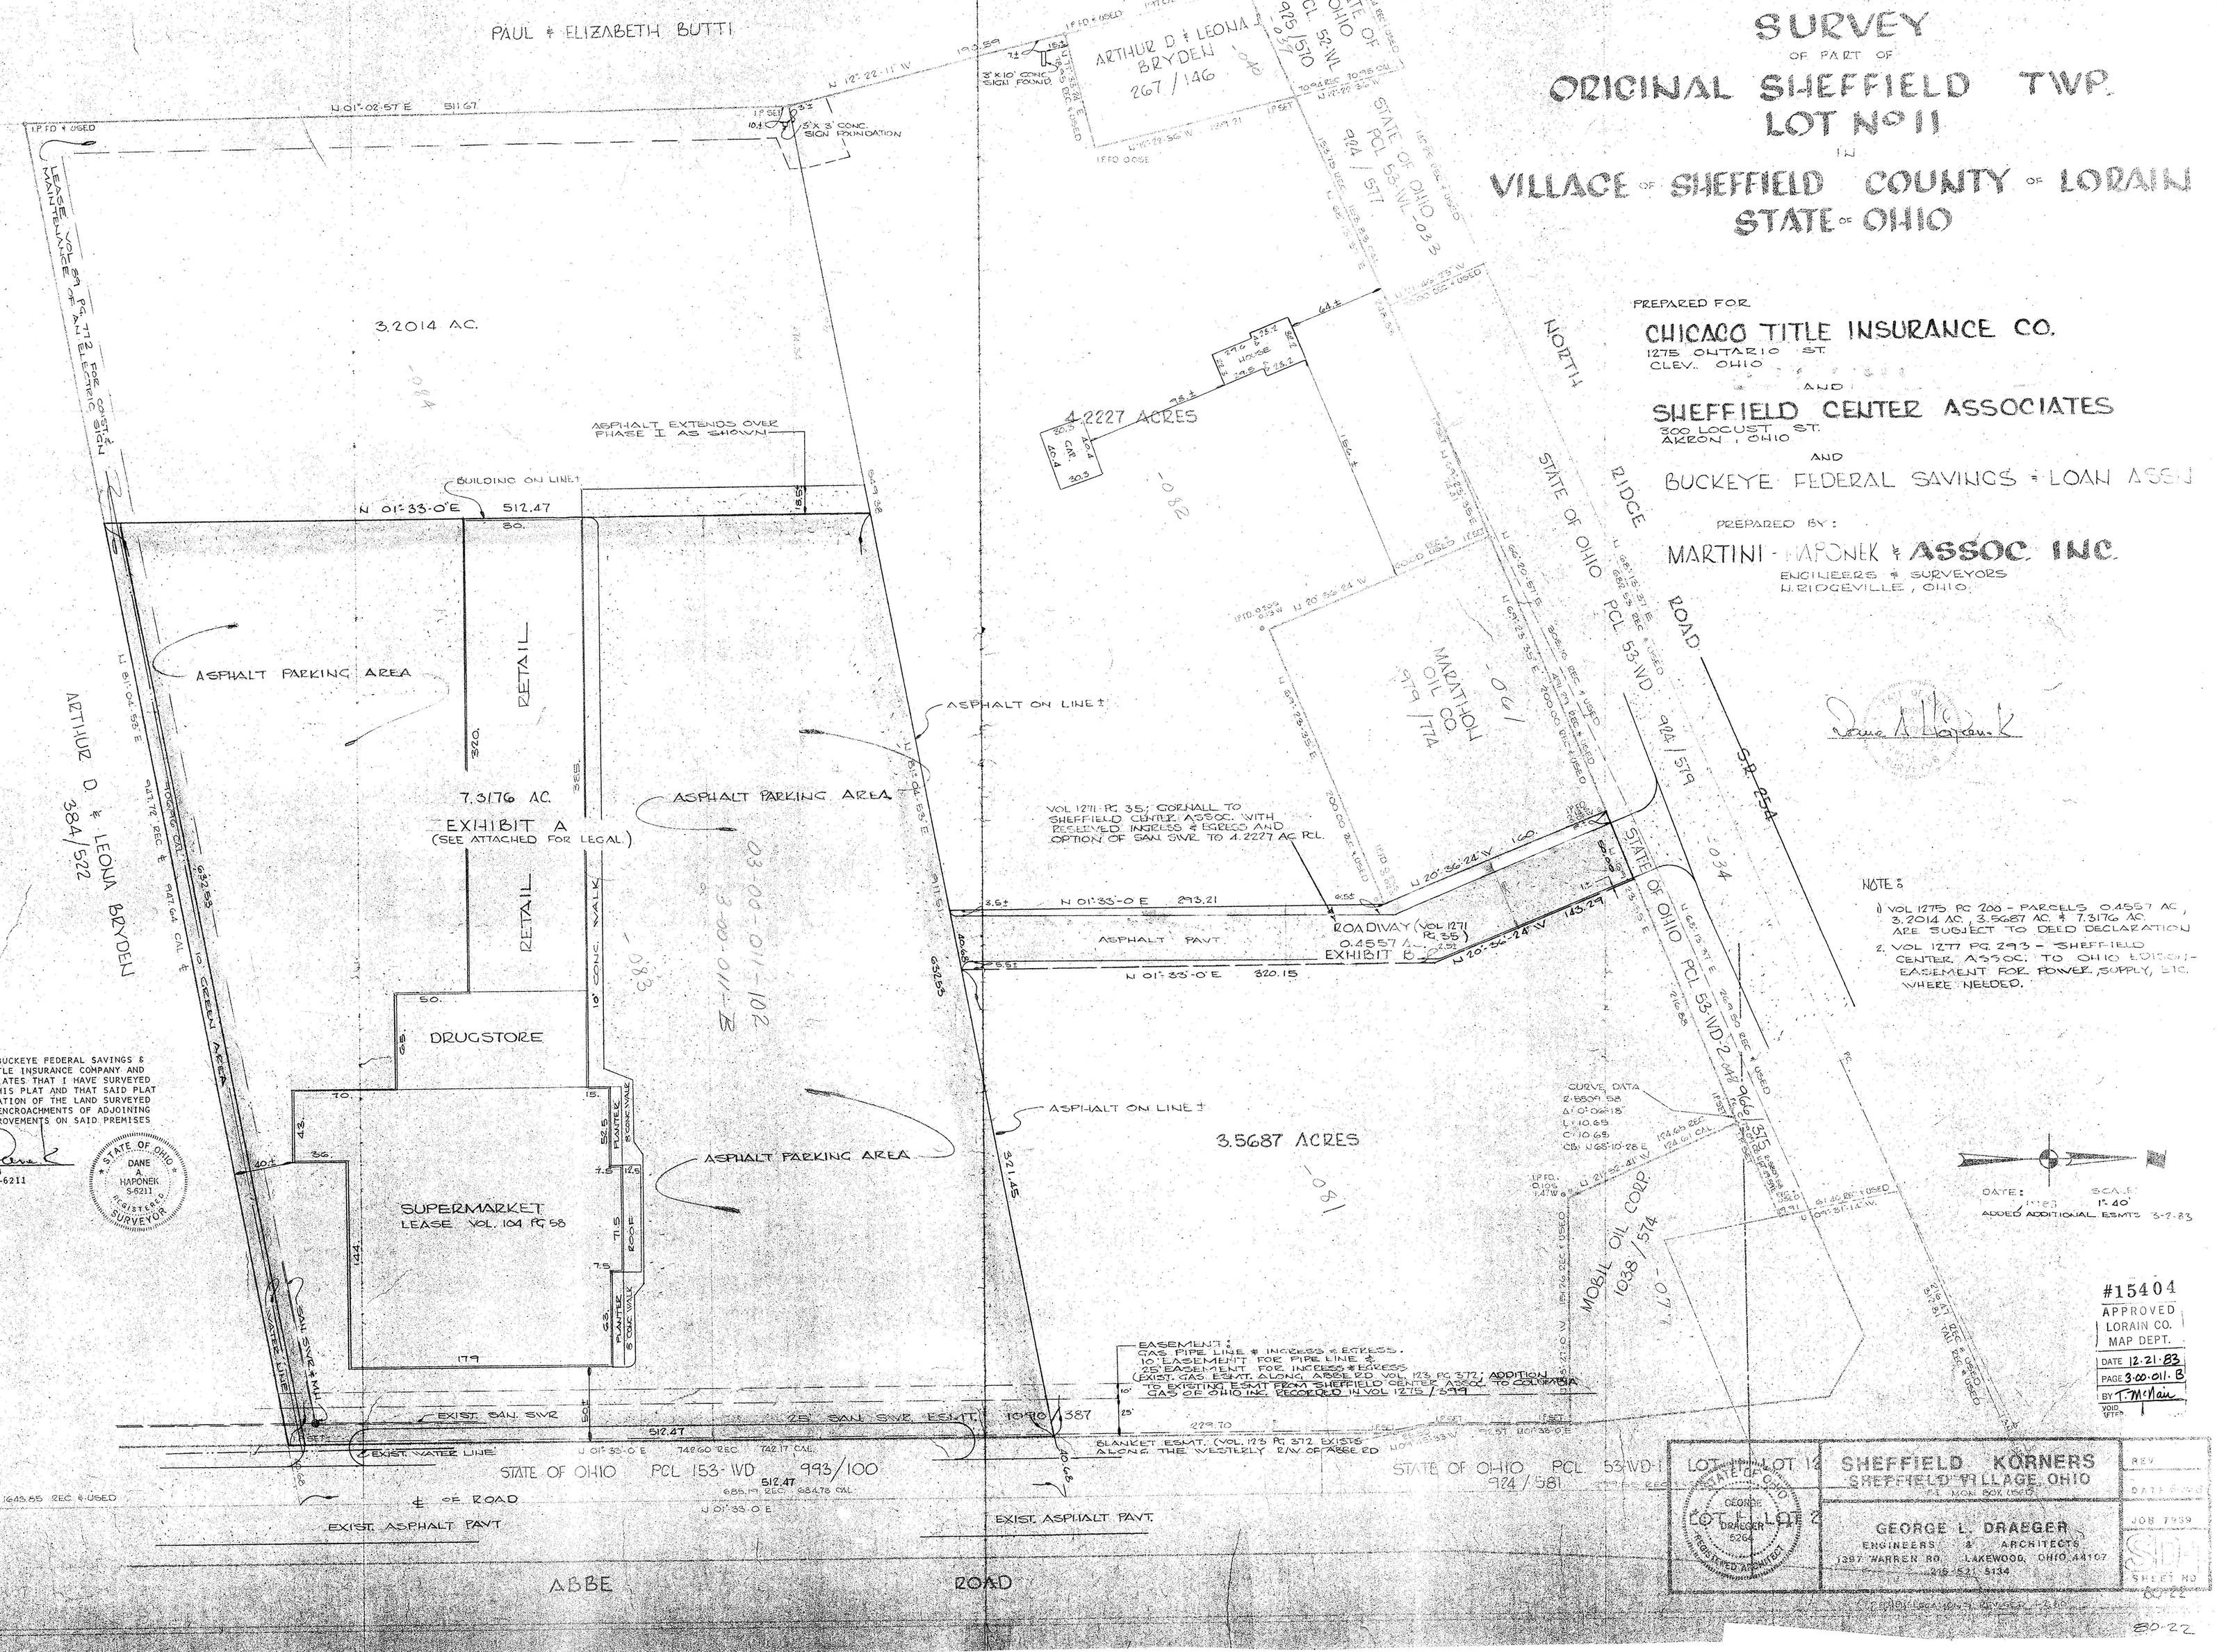

NOTE:

1) VOL 1275 PG 200 - PARCELS 0.4557 AC, 3.2014 AC, 3.5687 AC. & 7.3176 AC. ARE SUBJECT TO DEED DECLARATION
2. VOL 1277 PG 293 - SHEFFIELD CENTER ASSOC. TO OHIO EDISON - EASEMENT FOR POWER SUPPLY, ETC. WHERE NEEDED.

I HEREBY CERTIFY TO BUCKEYE FEDERAL SAVINGS & LOAN ASSN., CHICAGO TITLE INSURANCE COMPANY AND SHEFFIELD CENTER ASSOCIATES THAT I HAVE SURVEYED THE LAND AS SHOWN ON THIS PLAT AND THAT SAID PLAT IS A CORRECT REPRESENTATION OF THE LAND SURVEYED AND THAT THERE ARE NO ENCROACHMENTS OF ADJOINING BUILDINGS OR OTHER IMPROVEMENTS ON SAID PREMISES

BY DANE A. HAPONEK, S-6211

STATE OF OHIO DANE A. HAPONEK S-6211 REGISTERED SURVEYOR

#15404
APPROVED
LORAIN CO.
MAP DEPT.
DATE 12-21-83
PAGE 3-00-011-B
BY T McNair
VOID AFTER