(13)

PLAT OF PROPERTY TO BE APPROPRIATED
OWNED BY
JUNE M. WARNER, ET-AL

LOR.-I-90-13.01 SHEFFIELD TWP.
LOT-11 & 12 T-7N R-17W LORAIN CO. OHIO
PARCEL 68-AWD
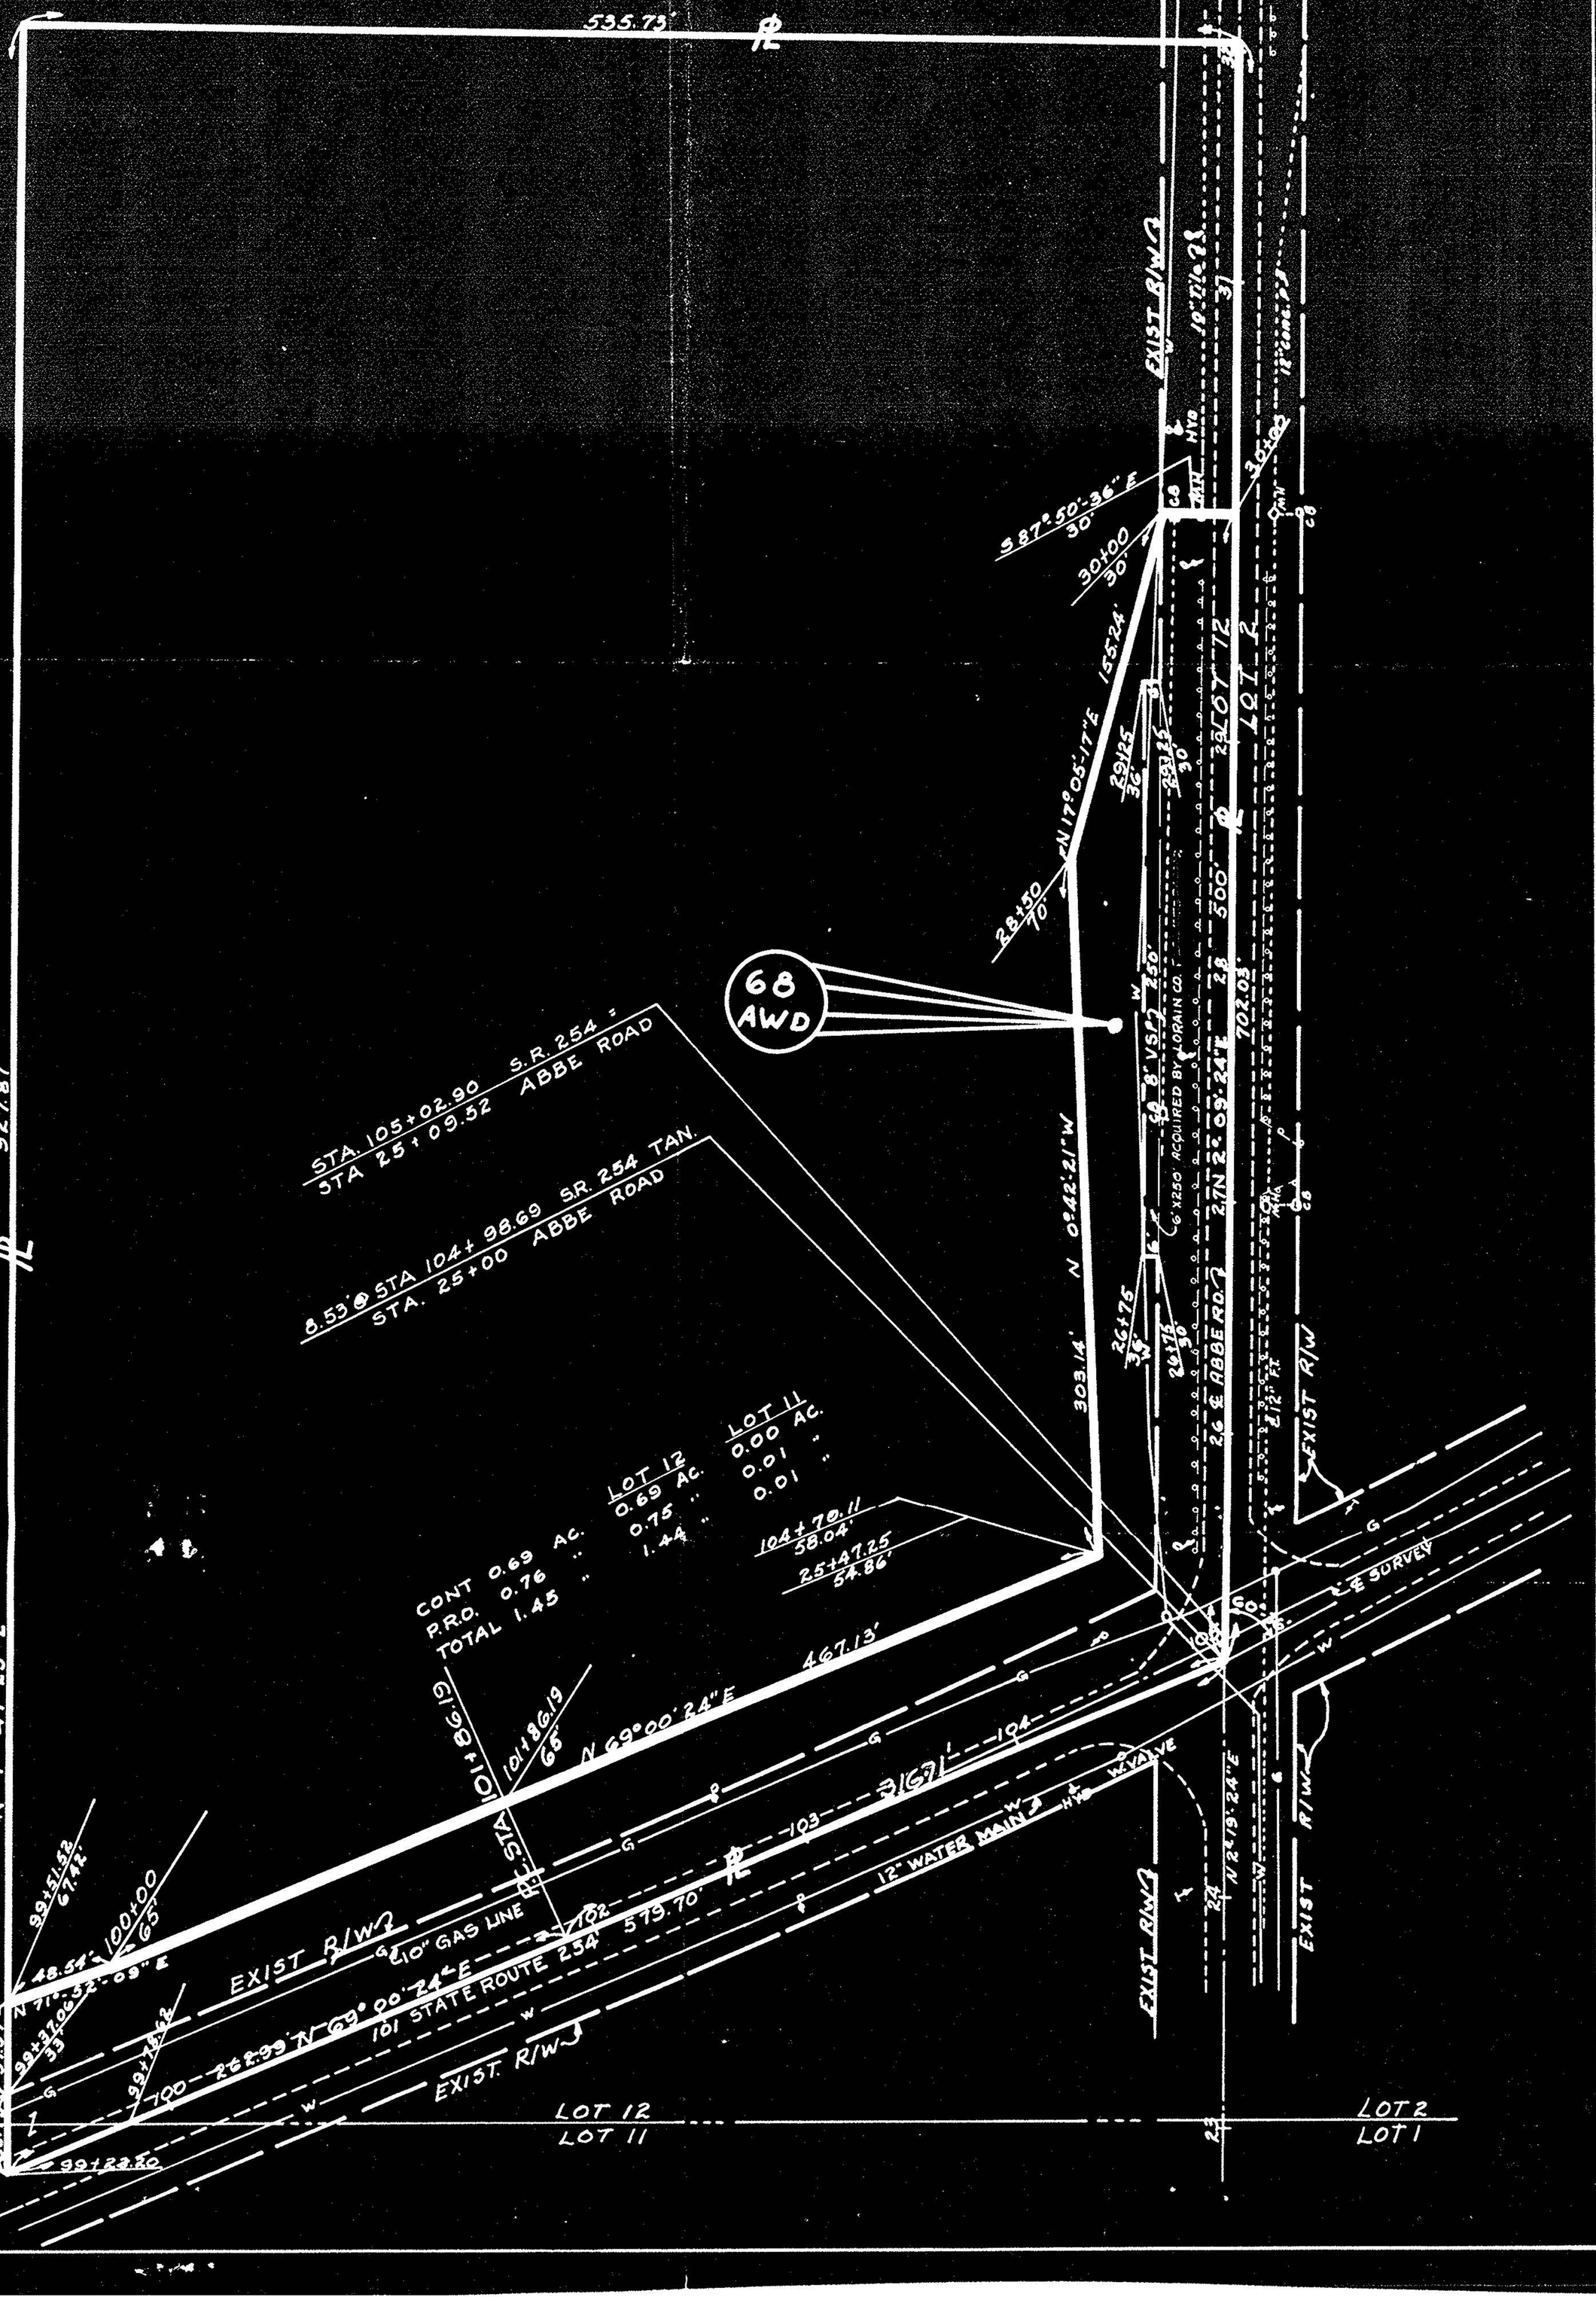
SCALE: 1"=50' MARCH, 1966