SURVEY
OF PART OF
ORIGINAL SHEFFIELD TWP.
LOT Nº 11
IN
VILLAGE OF SHEFFIELD COUNTY OF LORAIN
STATE OF OHIO

PREPARED FOR:

C.C.I. FINANCIAL
300 LOCUST, SUITE 250
AKRON, OHIO

PREPARED BY:
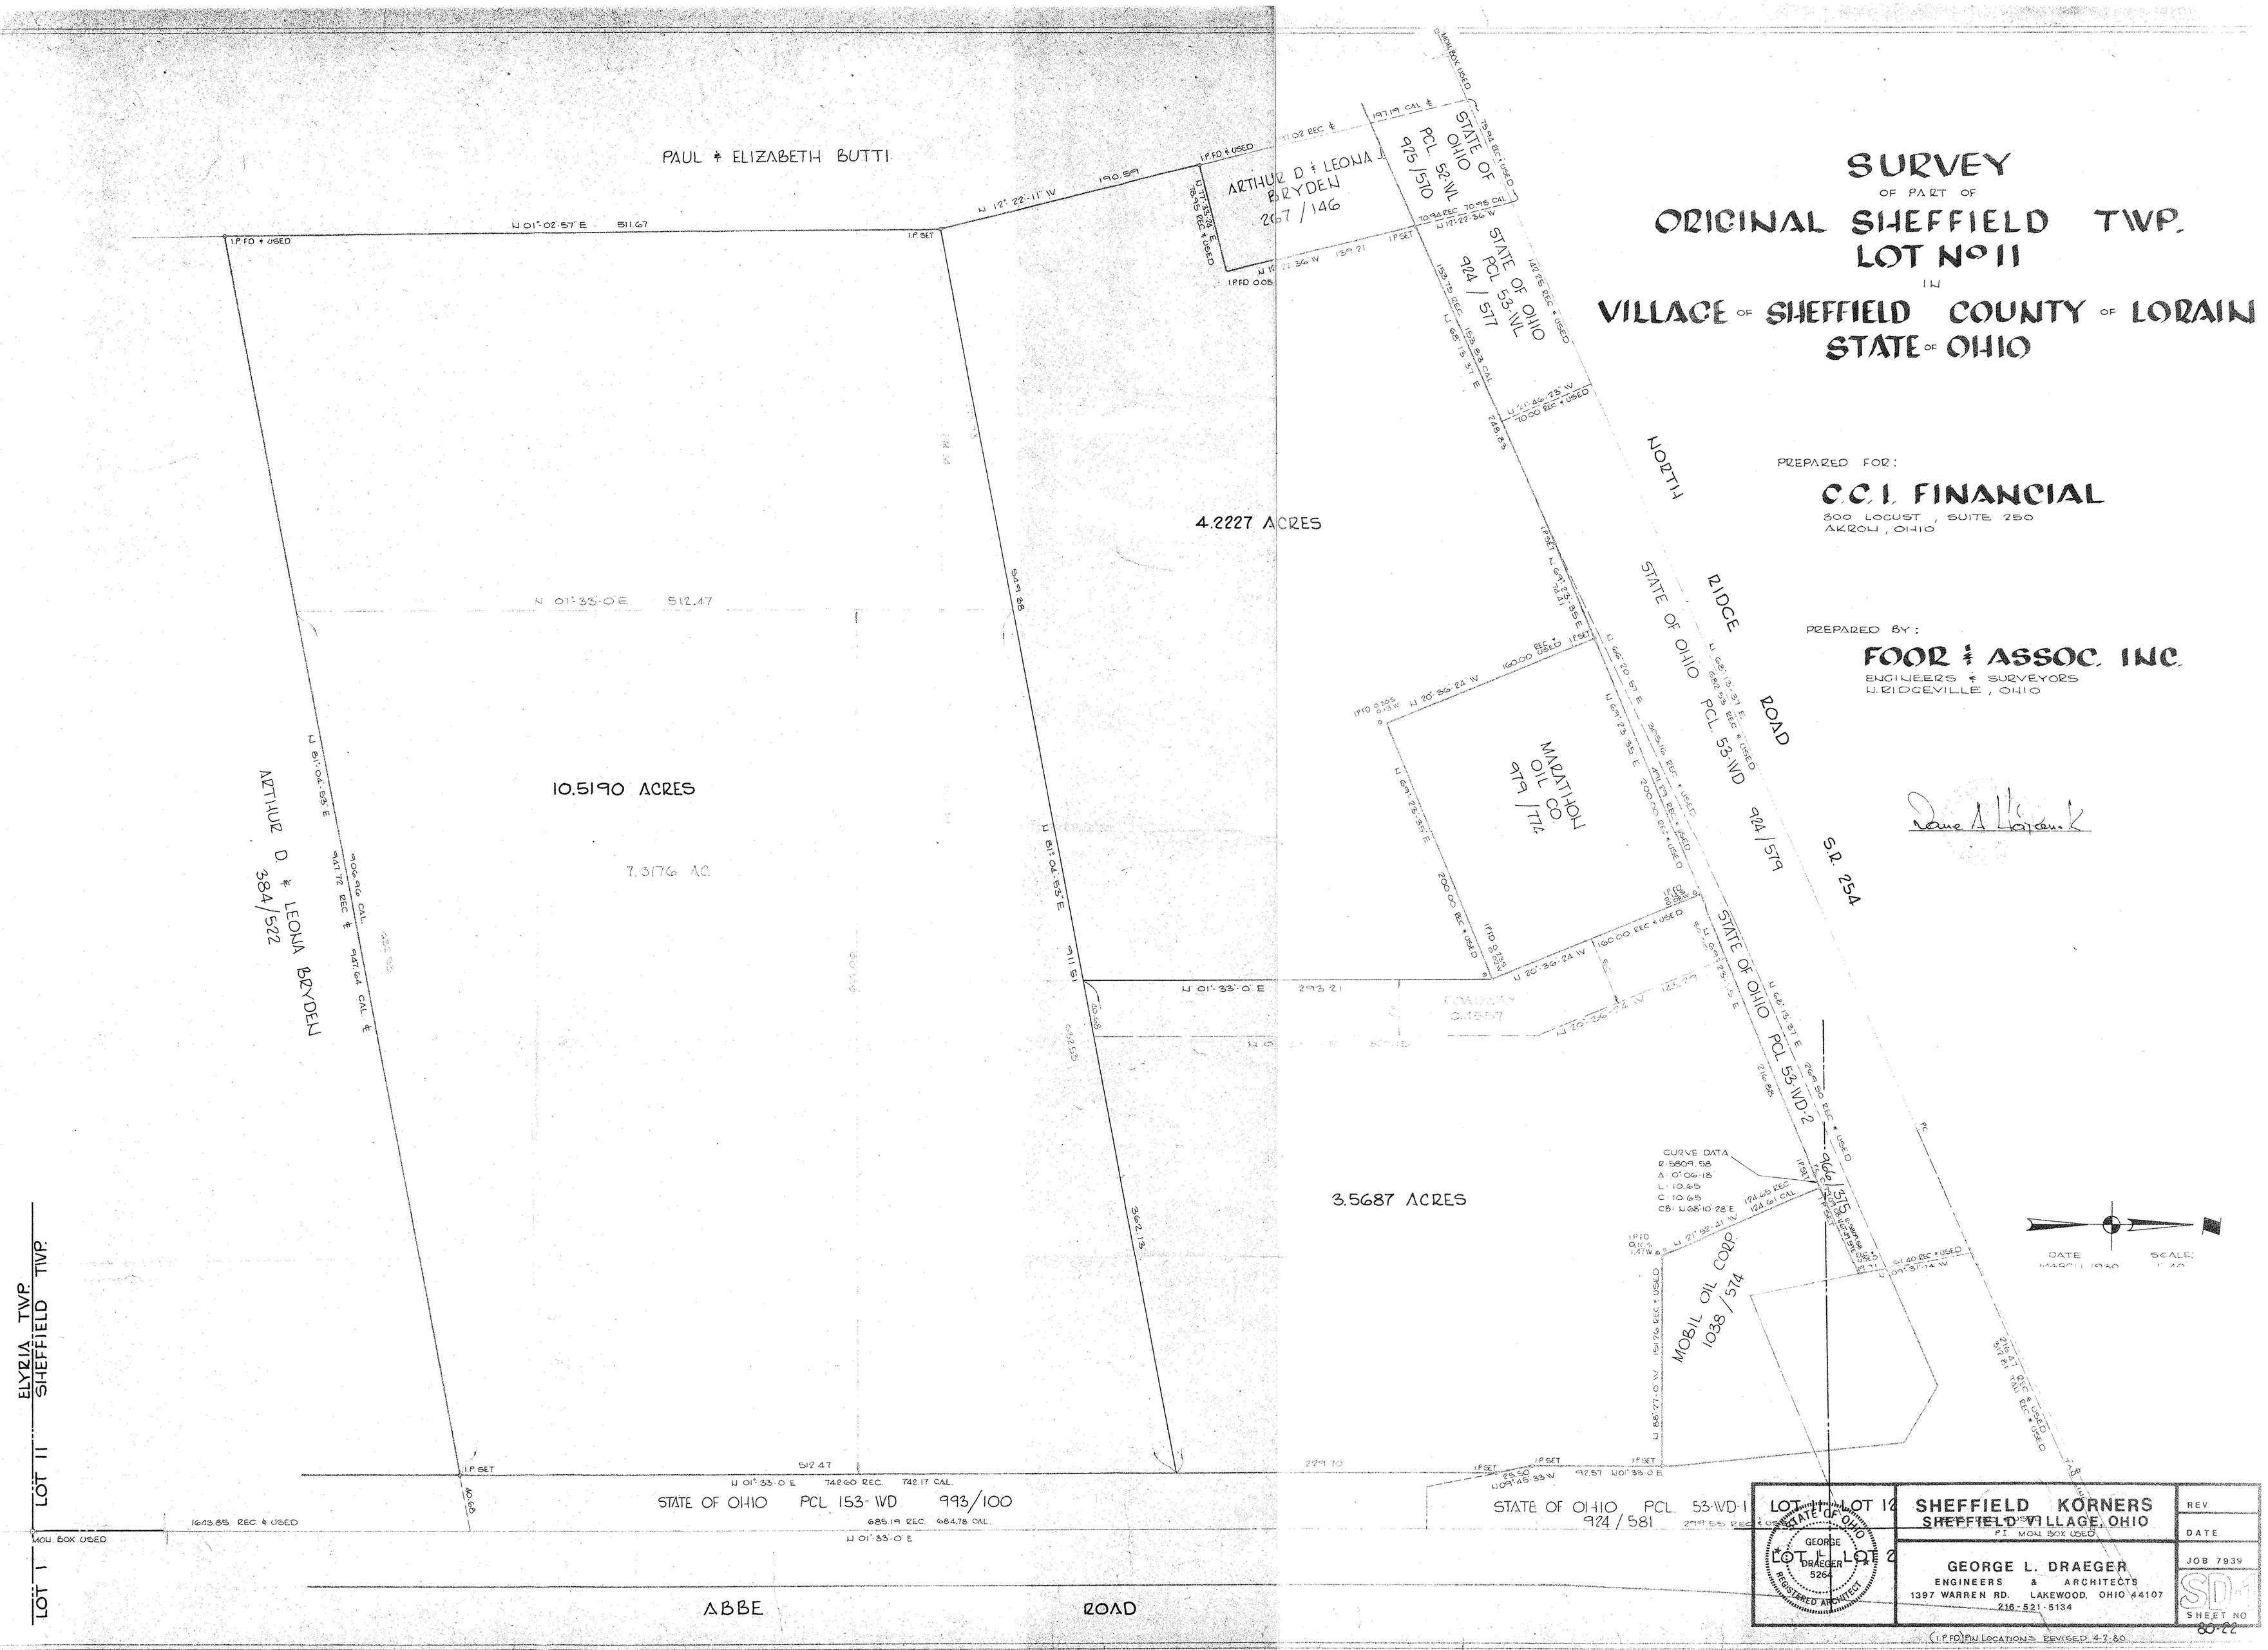
FOOR & ASSOC. INC.
ENGINEERS & SURVEYORS
N. RIDGEVILLE, OHIO