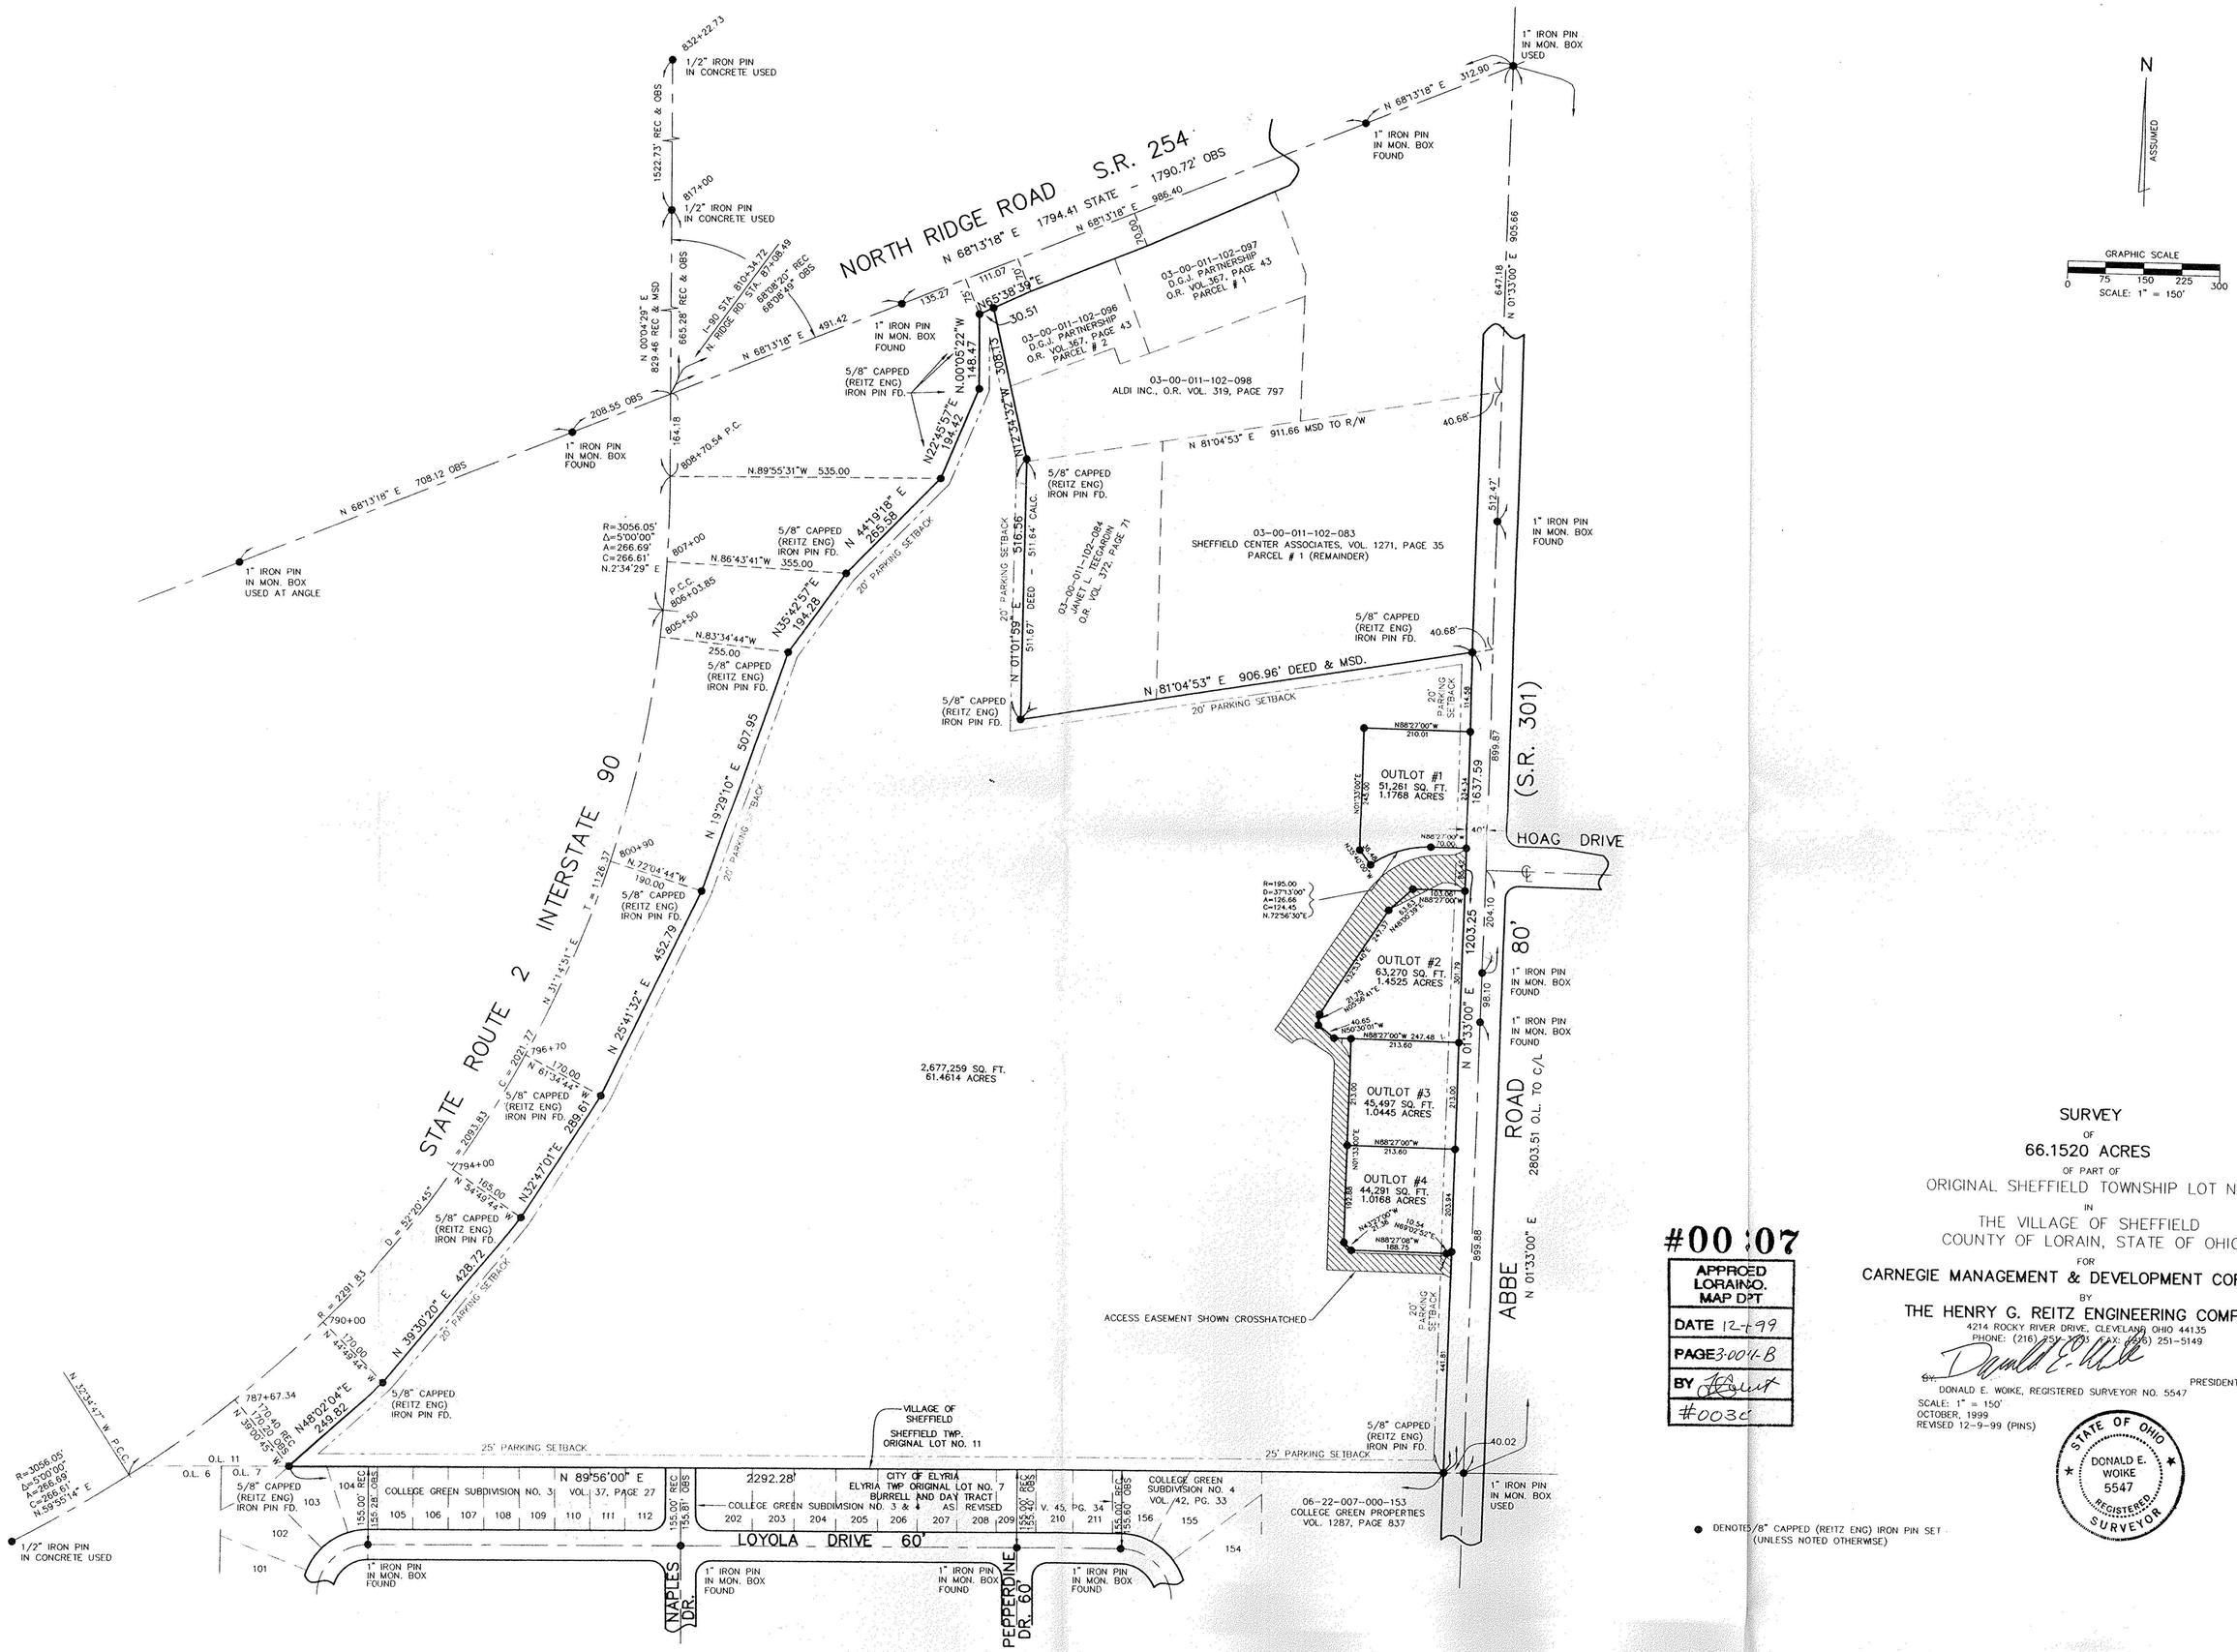

SURVEY
OF
66.1520 ACRES
OF PART OF
ORIGINAL SHEFFIELD TOWNSHIP LOT NO. 11
IN
THE VILLAGE OF SHEFFIELD
COUNTY OF LORAIN, STATE OF OHIO
FOR
CARNEGIE MANAGEMENT & DEVELOPMENT CORPORATION
BY
THE HENRY G. REITZ ENGINEERING COMPANY
4214 ROCKY RIVER DRIVE, CLEVELAND OHIO 44135
PHONE: (216) 251-[illegible] FAX: (216) 251-5149

BY: Donald E. Woike PRESIDENT
DONALD E. WOIKE, REGISTERED SURVEYOR NO. 5547
SCALE: 1" = 150'
OCTOBER, 1999
REVISED 12-9-99 (PINS)

STATE OF OHIO
DONALD E. WOIKE
5547
REGISTERED SURVEYOR

● DENOTES 5/8" CAPPED (REITZ ENG) IRON PIN SET (UNLESS NOTED OTHERWISE)

#00307

APPROVED
LORAIN CO.
MAP DPT
DATE 12-1-99
PAGE 3-004-B
BY [illegible]
#0030

#00307