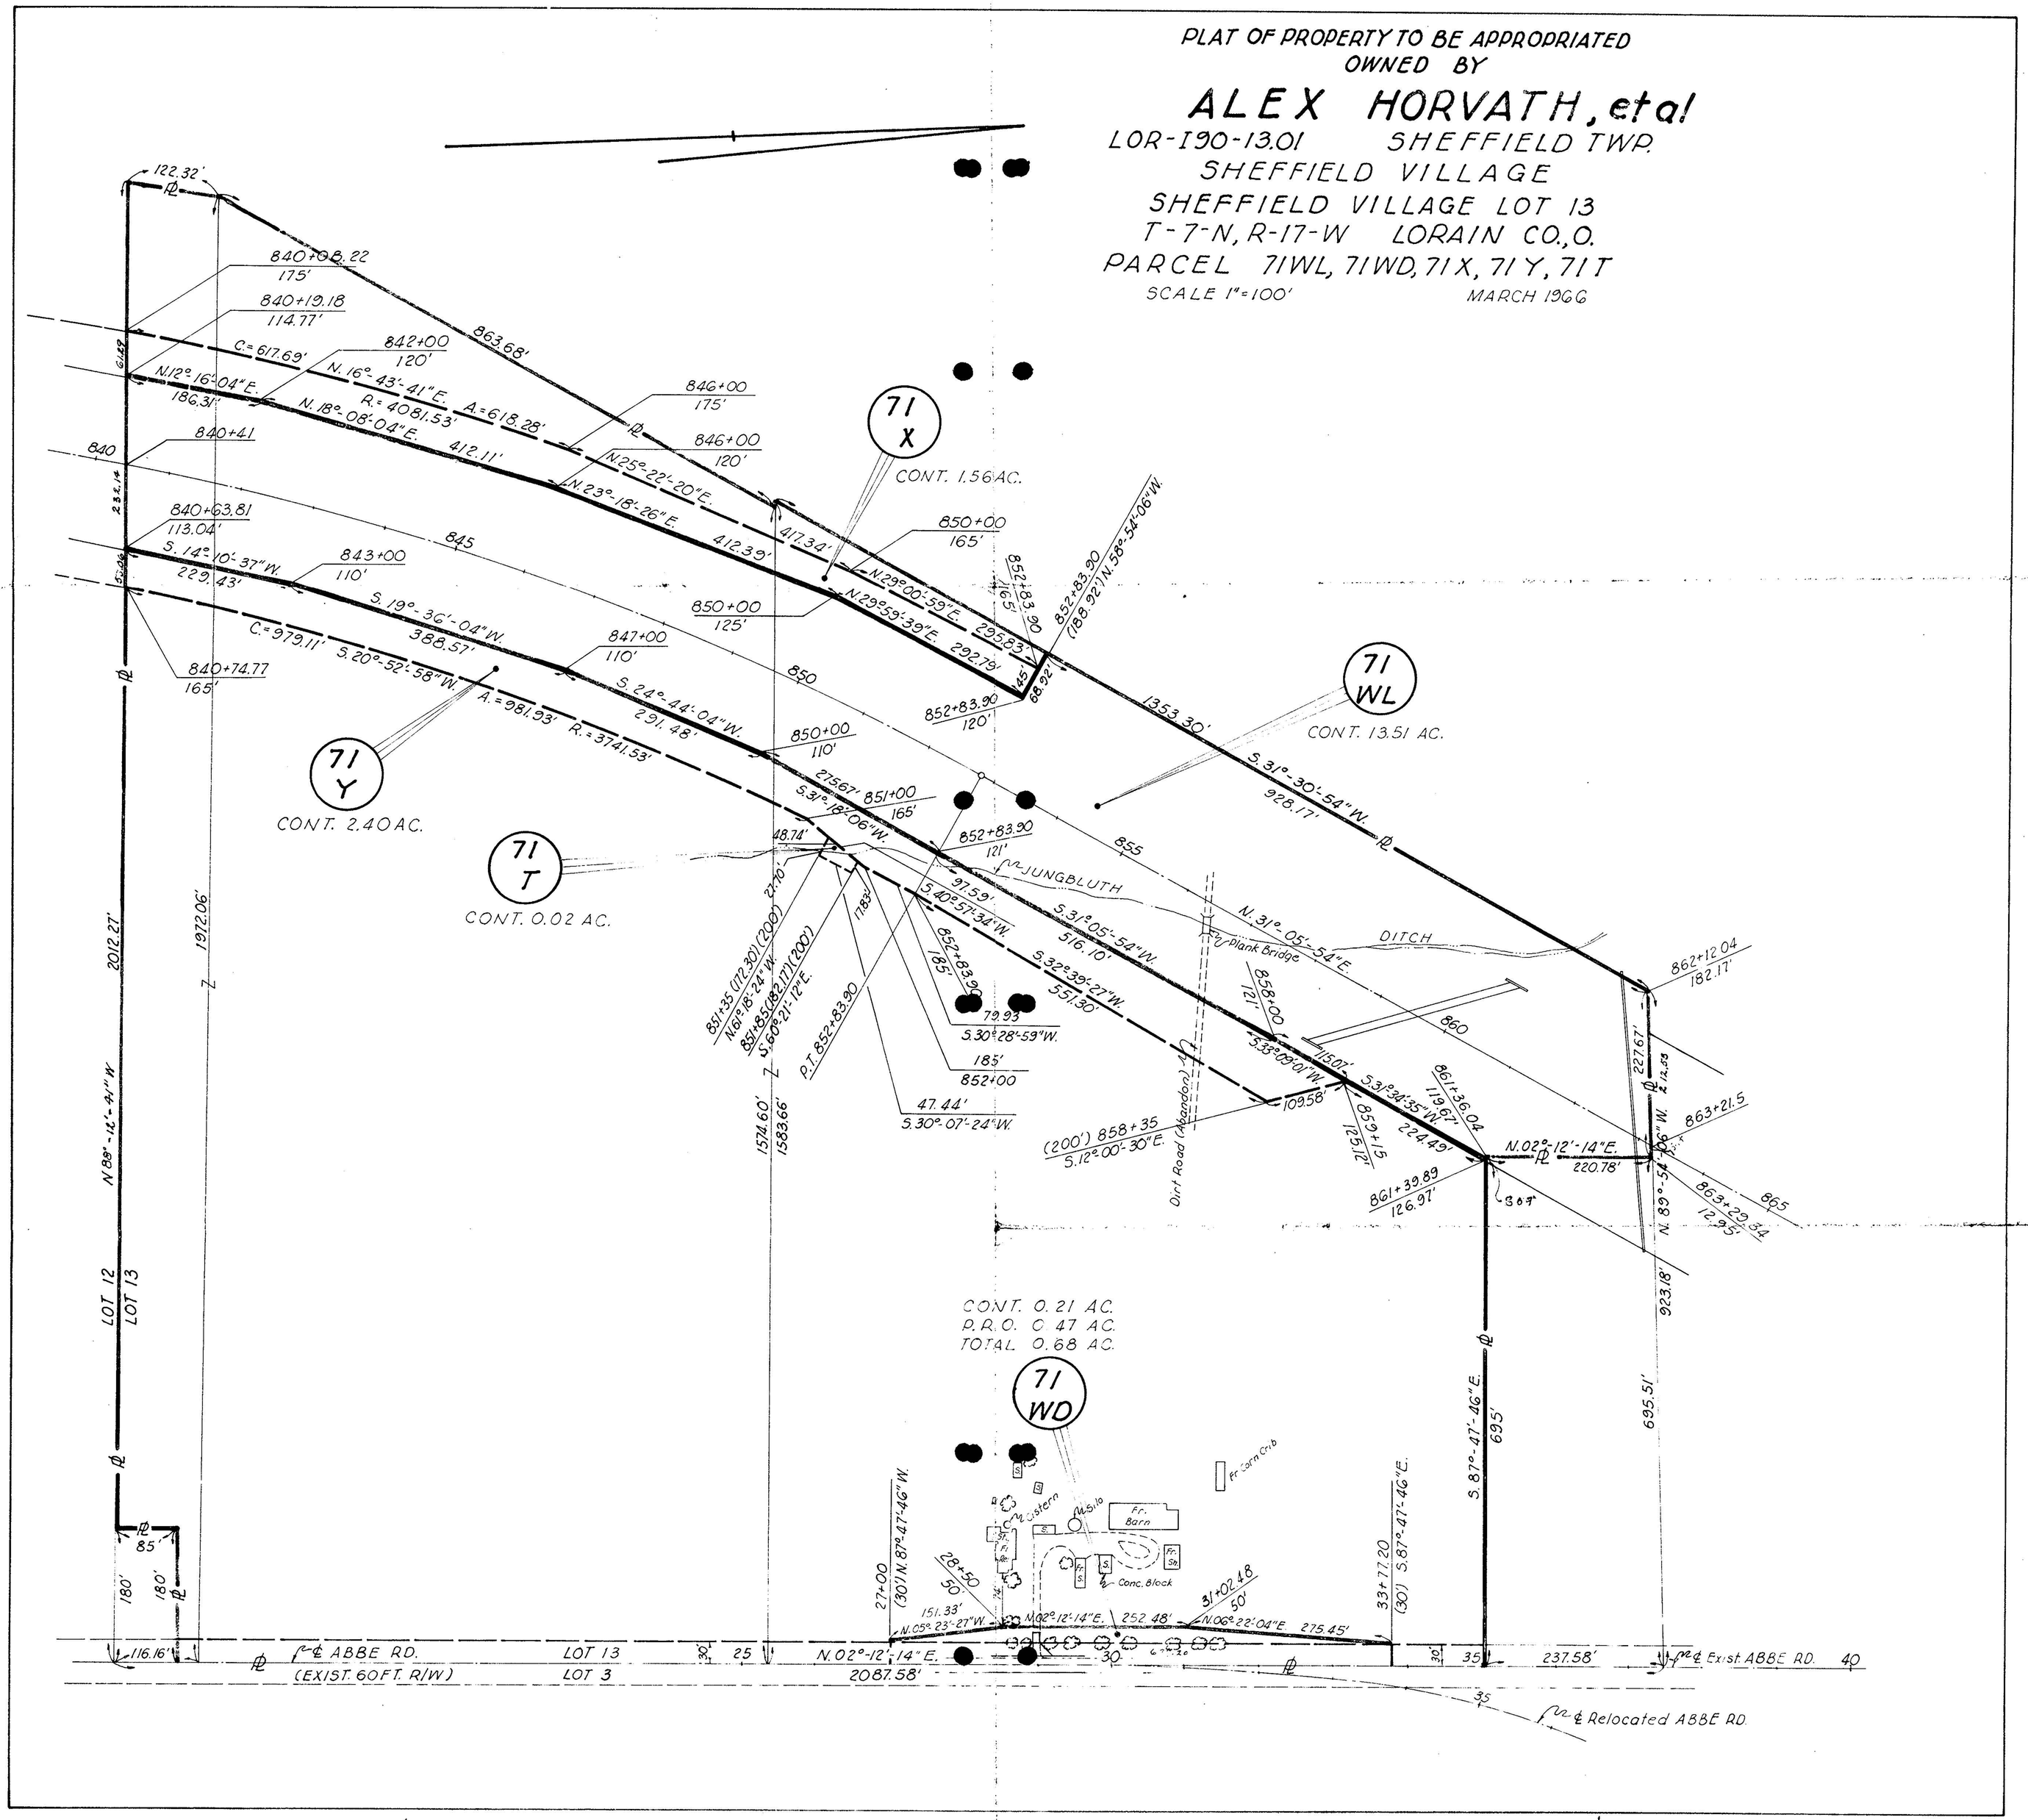
PLAT OF PROPERTY TO BE APPROPRIATED
OWNED BY
ALEX HORVATH, et al
LOR-I90-13.01 SHEFFIELD TWP.
SHEFFIELD VILLAGE
SHEFFIELD VILLAGE LOT 13
T-7-N, R-17-W LORAIN CO., O.
PARCEL 71WL, 71WD, 71X, 71Y, 71T
SCALE 1"=100'
MARCH 1966
71 X
CONT. 1.56 AC.
71 WL
CONT. 13.51 AC.
71 Y
CONT. 2.40 AC.
71 T
CONT. 0.02 AC.
71 WD
CONT. 0.21 AC.
P.R.O. 0.47 AC.
TOTAL 0.68 AC.
JUNGBLUTH
DITCH
Plank Bridge
Dirt Road (Abandon)
Fr. Barn
Fr. Corn Crib
Silo
Cistern
Conc. Block
LOT 12
LOT 13
LOT 3
℄ ABBE RD.
(EXIST. 60 FT. R/W)
℄ Exist. ABBE RD.
℄ Relocated ABBE RD.
N.02°-12'-14"E.
2087.58'
237.58'
695.51'
1353.30'
863.68'
1972.06'
2012.27'
1574.60'
1583.66'
923.18'