ASSEMBLY/SPLIT SURVEY
FOR
CARLA WIBLE

SITUATED IN THE CITY OF AVON, COUNTY OF LORAIN, STATE OF OHIO
AND KNOWN AS BEING PART OF ORIGINAL AVON TOWNSHIP SECTION No.2

GRAPHIC SCALE
(IN FEET
1 inch = 8

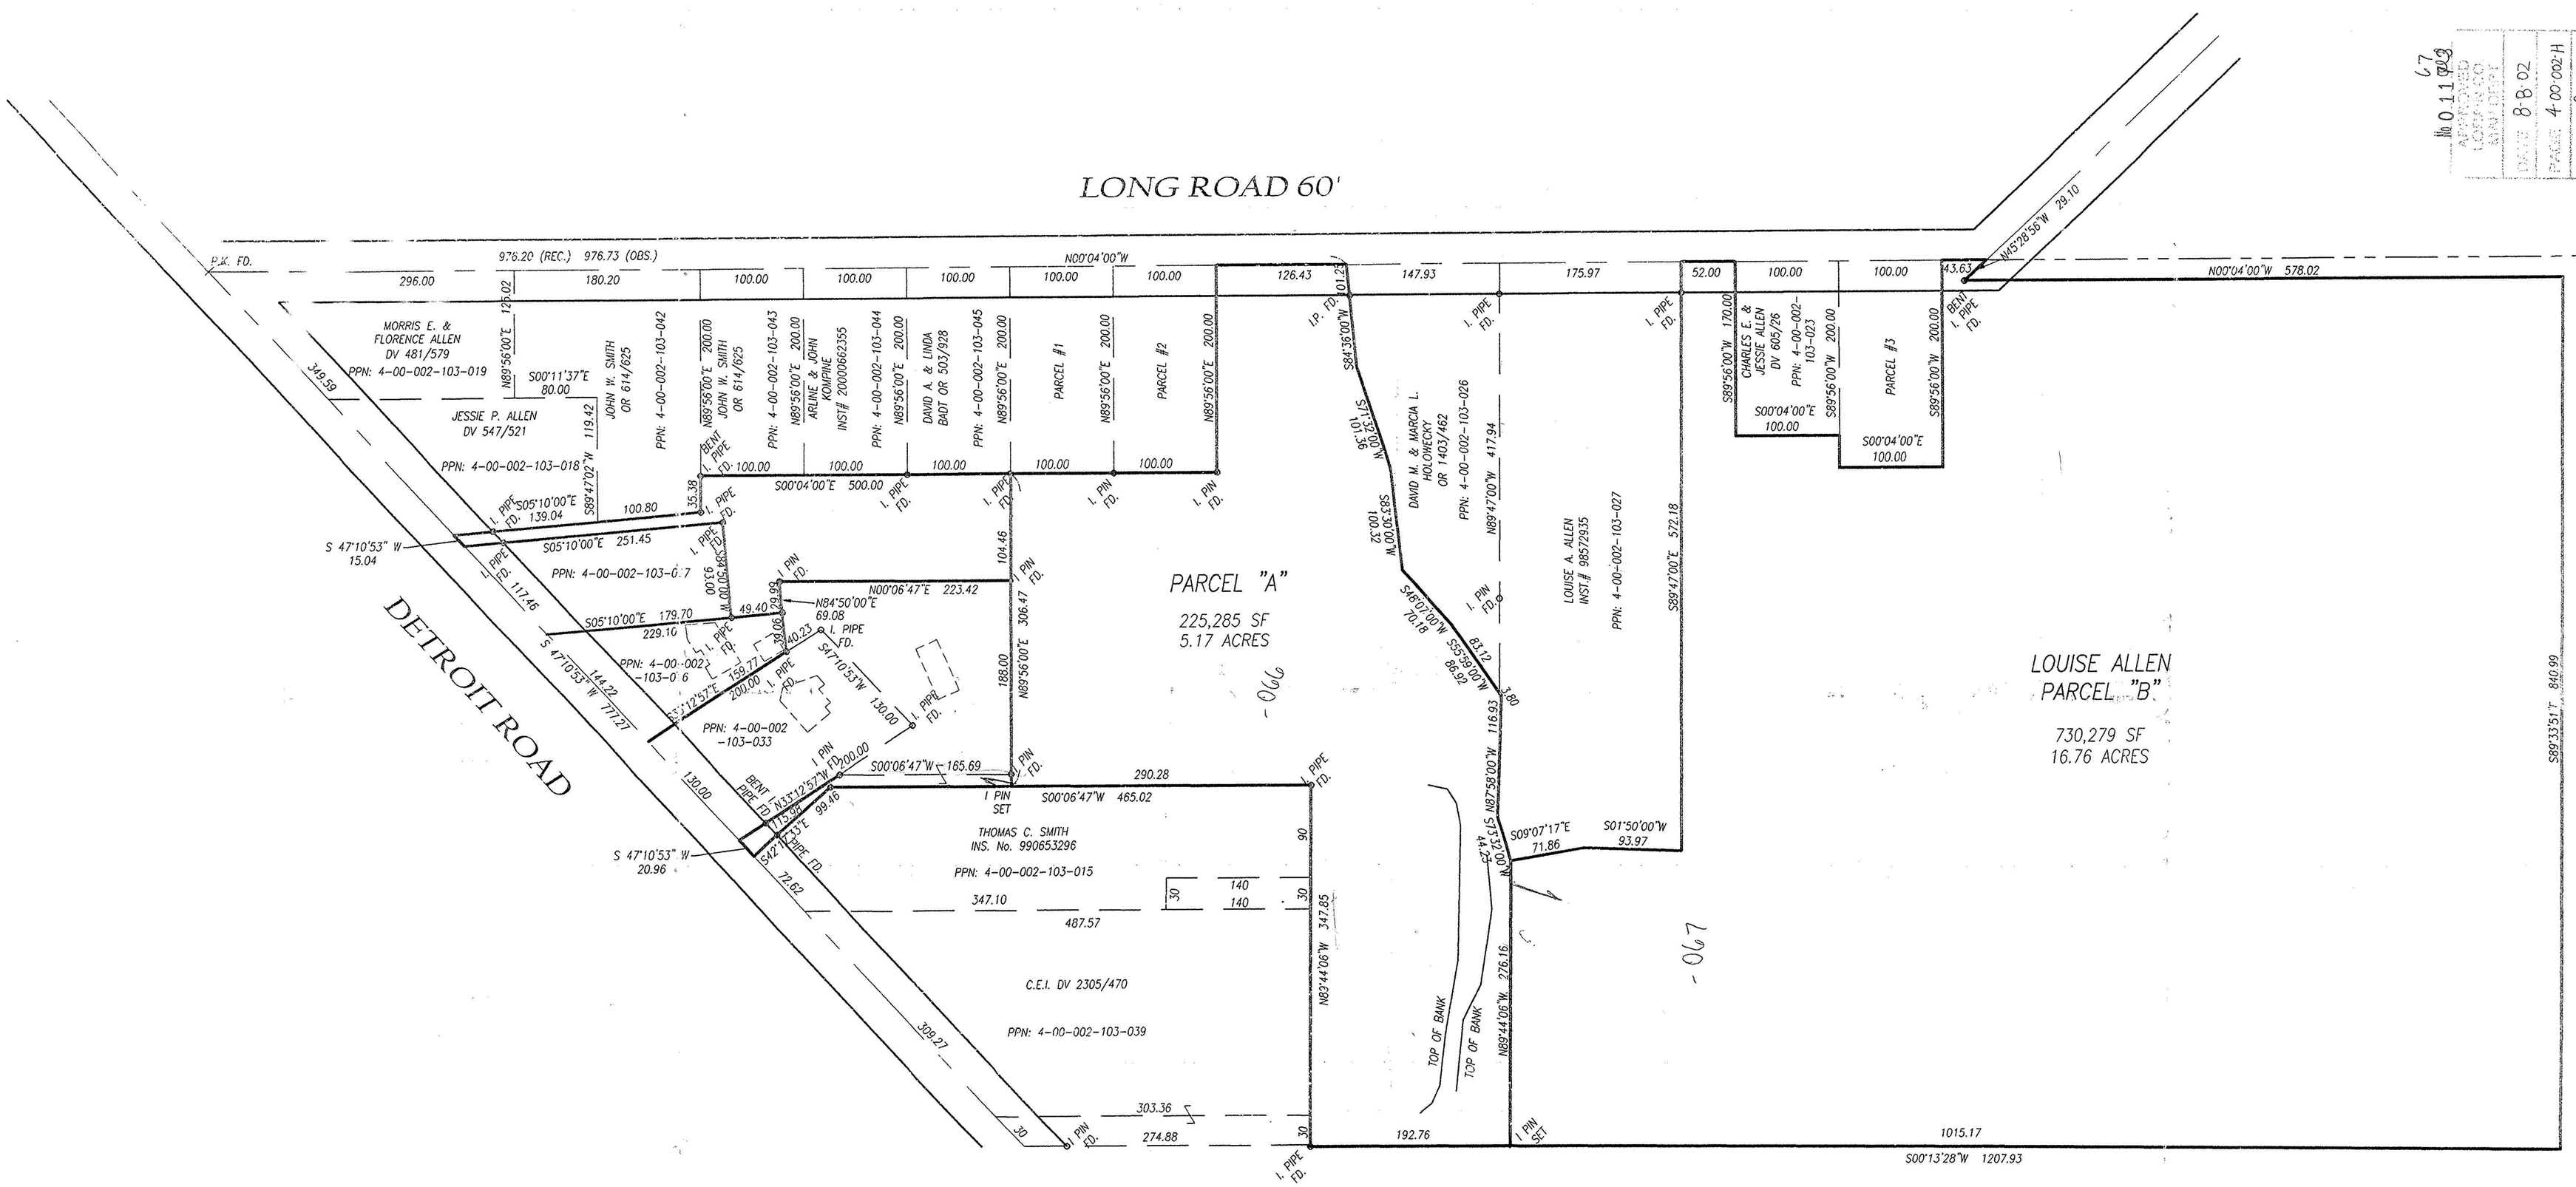

SECT. 11
SECT. 12
SECT. 2
SECT. 1

CERTIFICATION

DIMENSIONS SHOWN ON THIS PLAT ARE EXPRESSED IN FEET AND DECIMAL PARTS THEREOF. ALL BEARINGS ARE TO AN ASSUMED MERIDIAN AND ARE USED TO INDICATE ANGLES ONLY. PERMANENT MONUMENTS WERE FOUND OR SET AT ALL POINTS INDICATED HEREON. ALL OF WHICH I CERTIFY TO BE CORRECT.

DATE: JANUARY, 2002

JAMES A. RESAR, P.E.

STATE OF OHIO JAMES A. RESAR 6361 REGISTERED SURVEYOR

REVISIONS

J.A.R. Engineering & Surveying, Inc.
CONSULTING ENGINEERS / SURVEYORS
24629 DETROIT ROAD WESTLAKE, OHIO 44145
Phone:(440)-871-8345
Proj. No. XXXXXXXX

ASSEMBLY/SPLIT
CARLA WIBLE
DETROIT ROAD
AVON, OHIO

1/1
05/02

C:\DWG\BOUNDARY\WIBLE.dwg, 08/07/02 12:02:48 PM