SIMPLE PROPERTY SPLIT & CONSOLIDATION
FOR

SCHNAUFER HOMES INC.

SITUATED IN THE CITY OF AVON, COUNTY OF LORAIN
AND STATE OF OHIO AND KNOWN AS BEING PART OF
AVON TOWNSHIP.

DATE: NOVEMBER 8, 1991
SCALE: 1"=30'
LORAIN COUNTY FILE NO. 19865

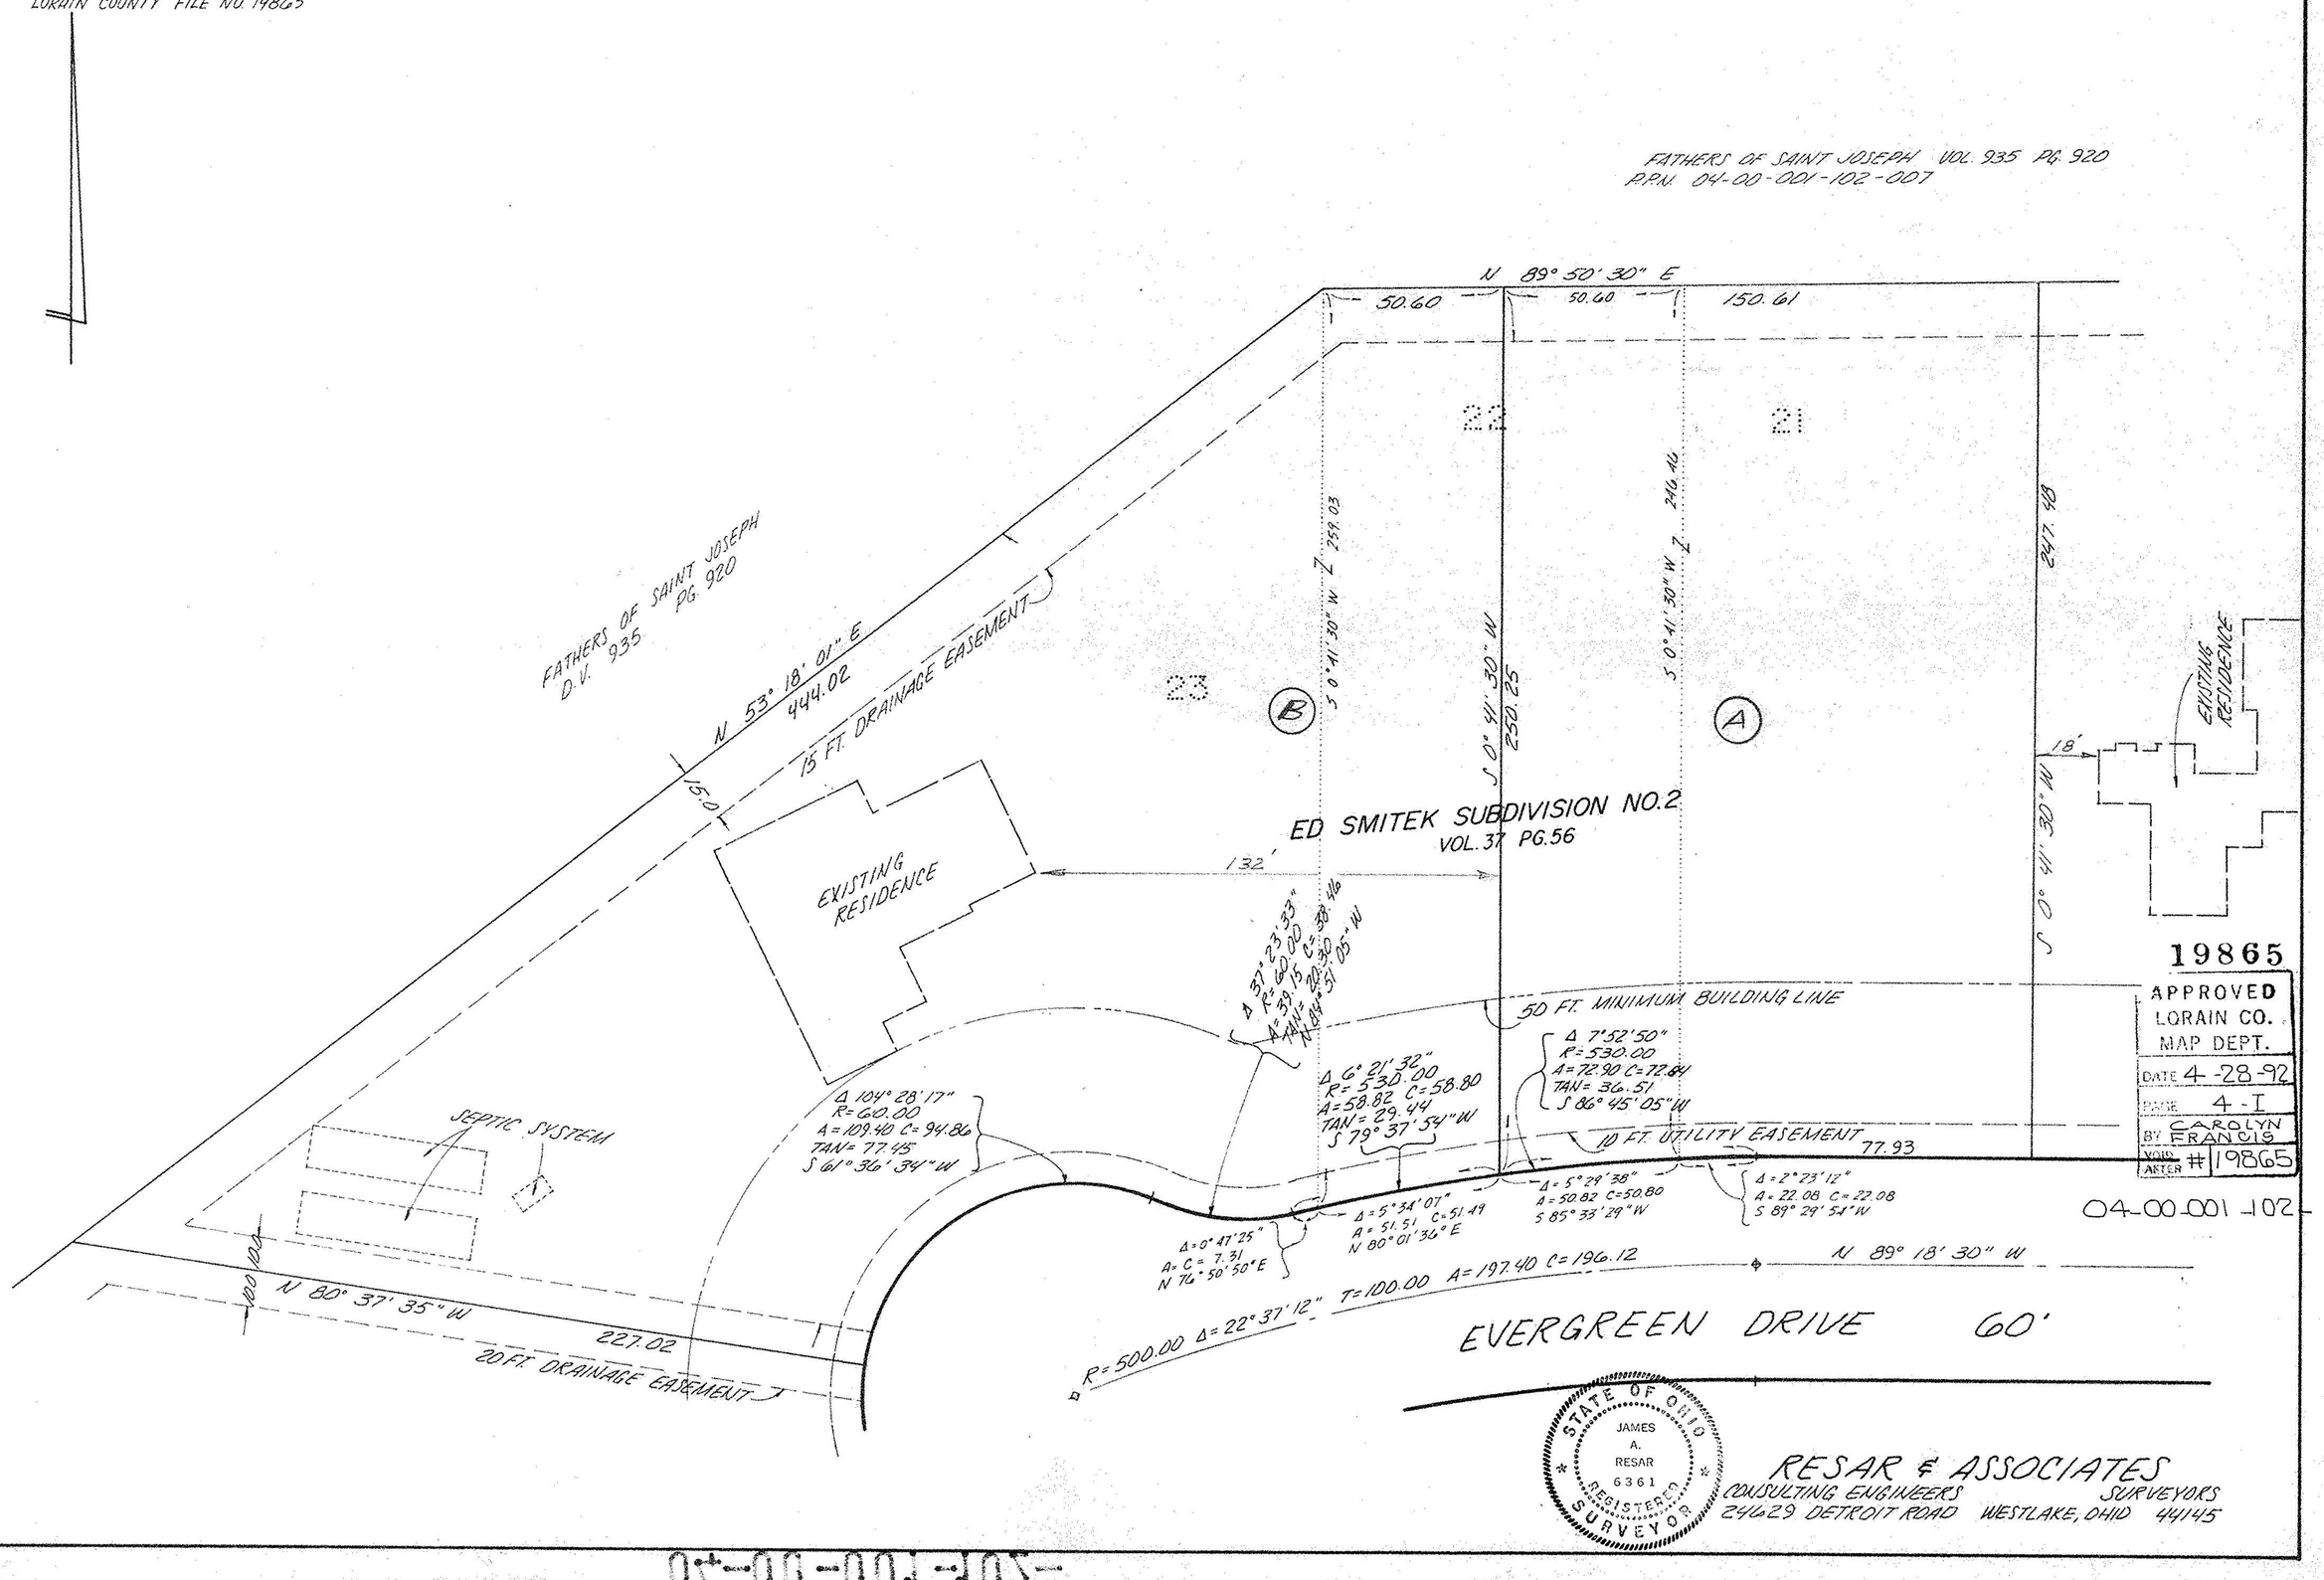

19865
APPROVED
LORAIN CO.
MAP DEPT.
DATE 4-28-92
PAGE 4-I
BY CAROLYN FRANCIS
VOID AFTER # 19865

04-00-001-102

STATE OF OHIO
JAMES A. RESAR
6361
REGISTERED SURVEYOR

RESAR & ASSOCIATES
CONSULTING ENGINEERS SURVEYORS
24629 DETROIT ROAD WESTLAKE, OHIO 44145