SURVEY
OF
SUBLOT 24
ED SMITEK SUBDIVISION NO. 2
AND THE
RESUBDIVISION OF THE SAME

PREPARED FOR
JAKRON CONSTRUCTION
BUILDER DEVELOPER

PREPARED BY
FOOR & ASSOCIATES
REGISTERED SURVEYORS

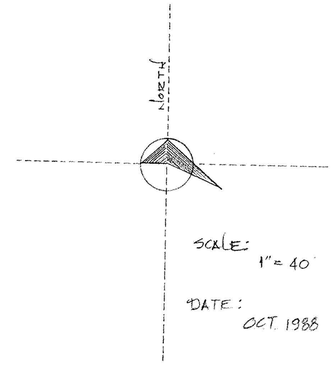

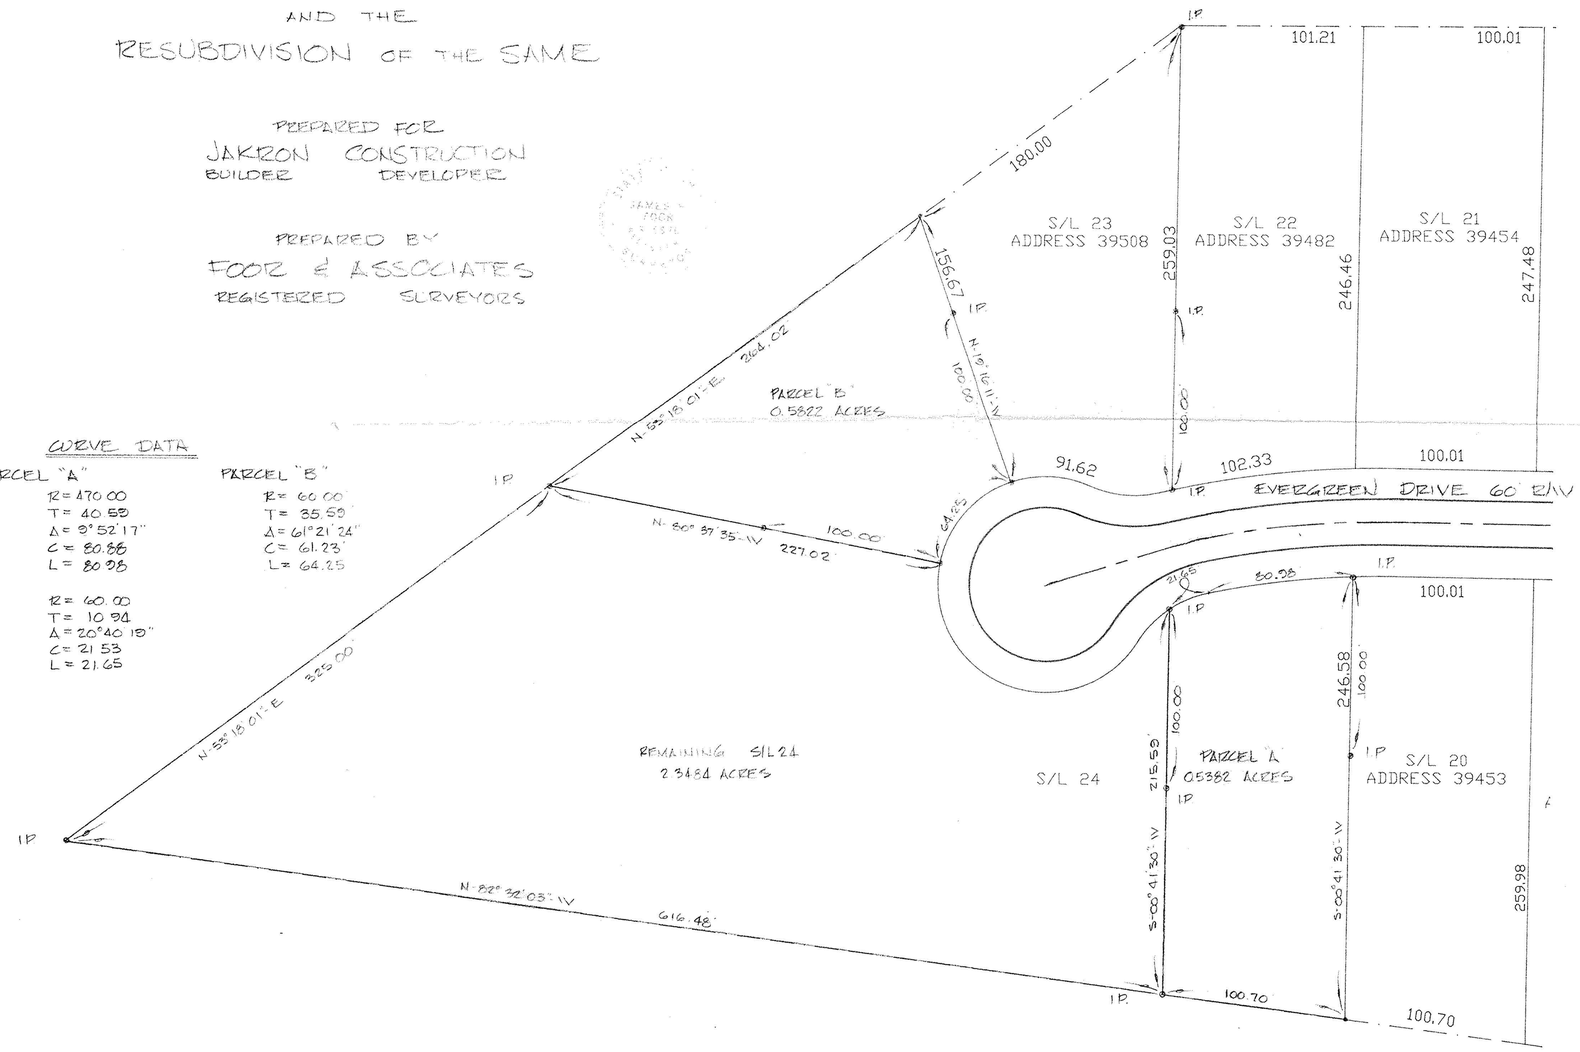

04-00-001-102-

#18435
APPROVED
LORAIN CO.
MAP DEPT.
DATE 5-16-89
PAGE 4-I
BY Carol Francis
VOID AFTER # 18435