SURVEY
OF
SUBLOT 24
ED SMITEK SUBDIVISION NO. 2
AND THE
RESUBDIVISION OF THE SAME

PREPARED FOR
JAKRON CONSTRUCTION
BUILDER DEVELOPER

PREPARED BY
FOOR & ASSOCIATES
REGISTERED SURVEYORS

STATE OF OHIO
JAMES R. FOOR
S-5876
REGISTERED
SURVEYOR

NORTH

SCALE: 1" = 40'

DATE: OCT. 1988

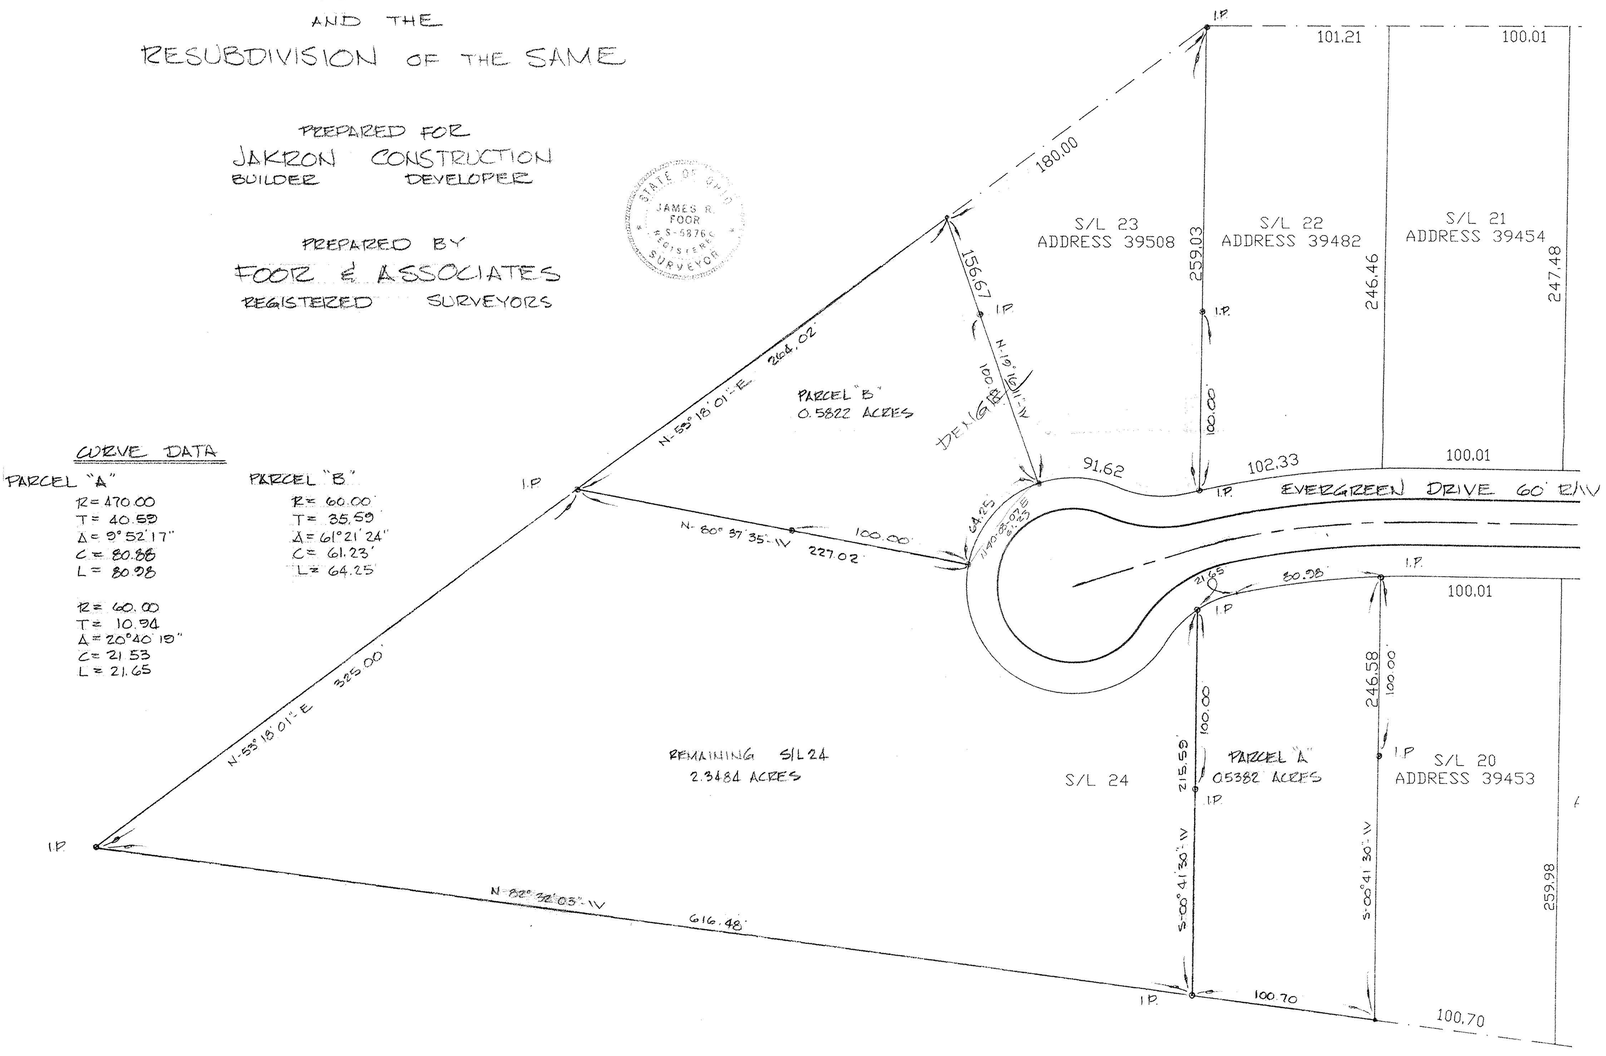

CURVE DATA

PARCEL "A"

R = 470.00
T = 40.59
Δ = 9°52'17"
C = 80.88
L = 80.98

R = 60.00
T = 10.94
Δ = 20°40'18"
C = 21.53
L = 21.65

PARCEL "B"

R = 60.00
T = 35.59
Δ = 61°21'24"
C = 61.23'
L = 64.25

#18435

APPROVED
LORAIN CO.
MAP DEPT.
DATE 5-17-89
PAGE A-I
BY C.E. FRANCIS T.M.
VOYO AFTER 18435