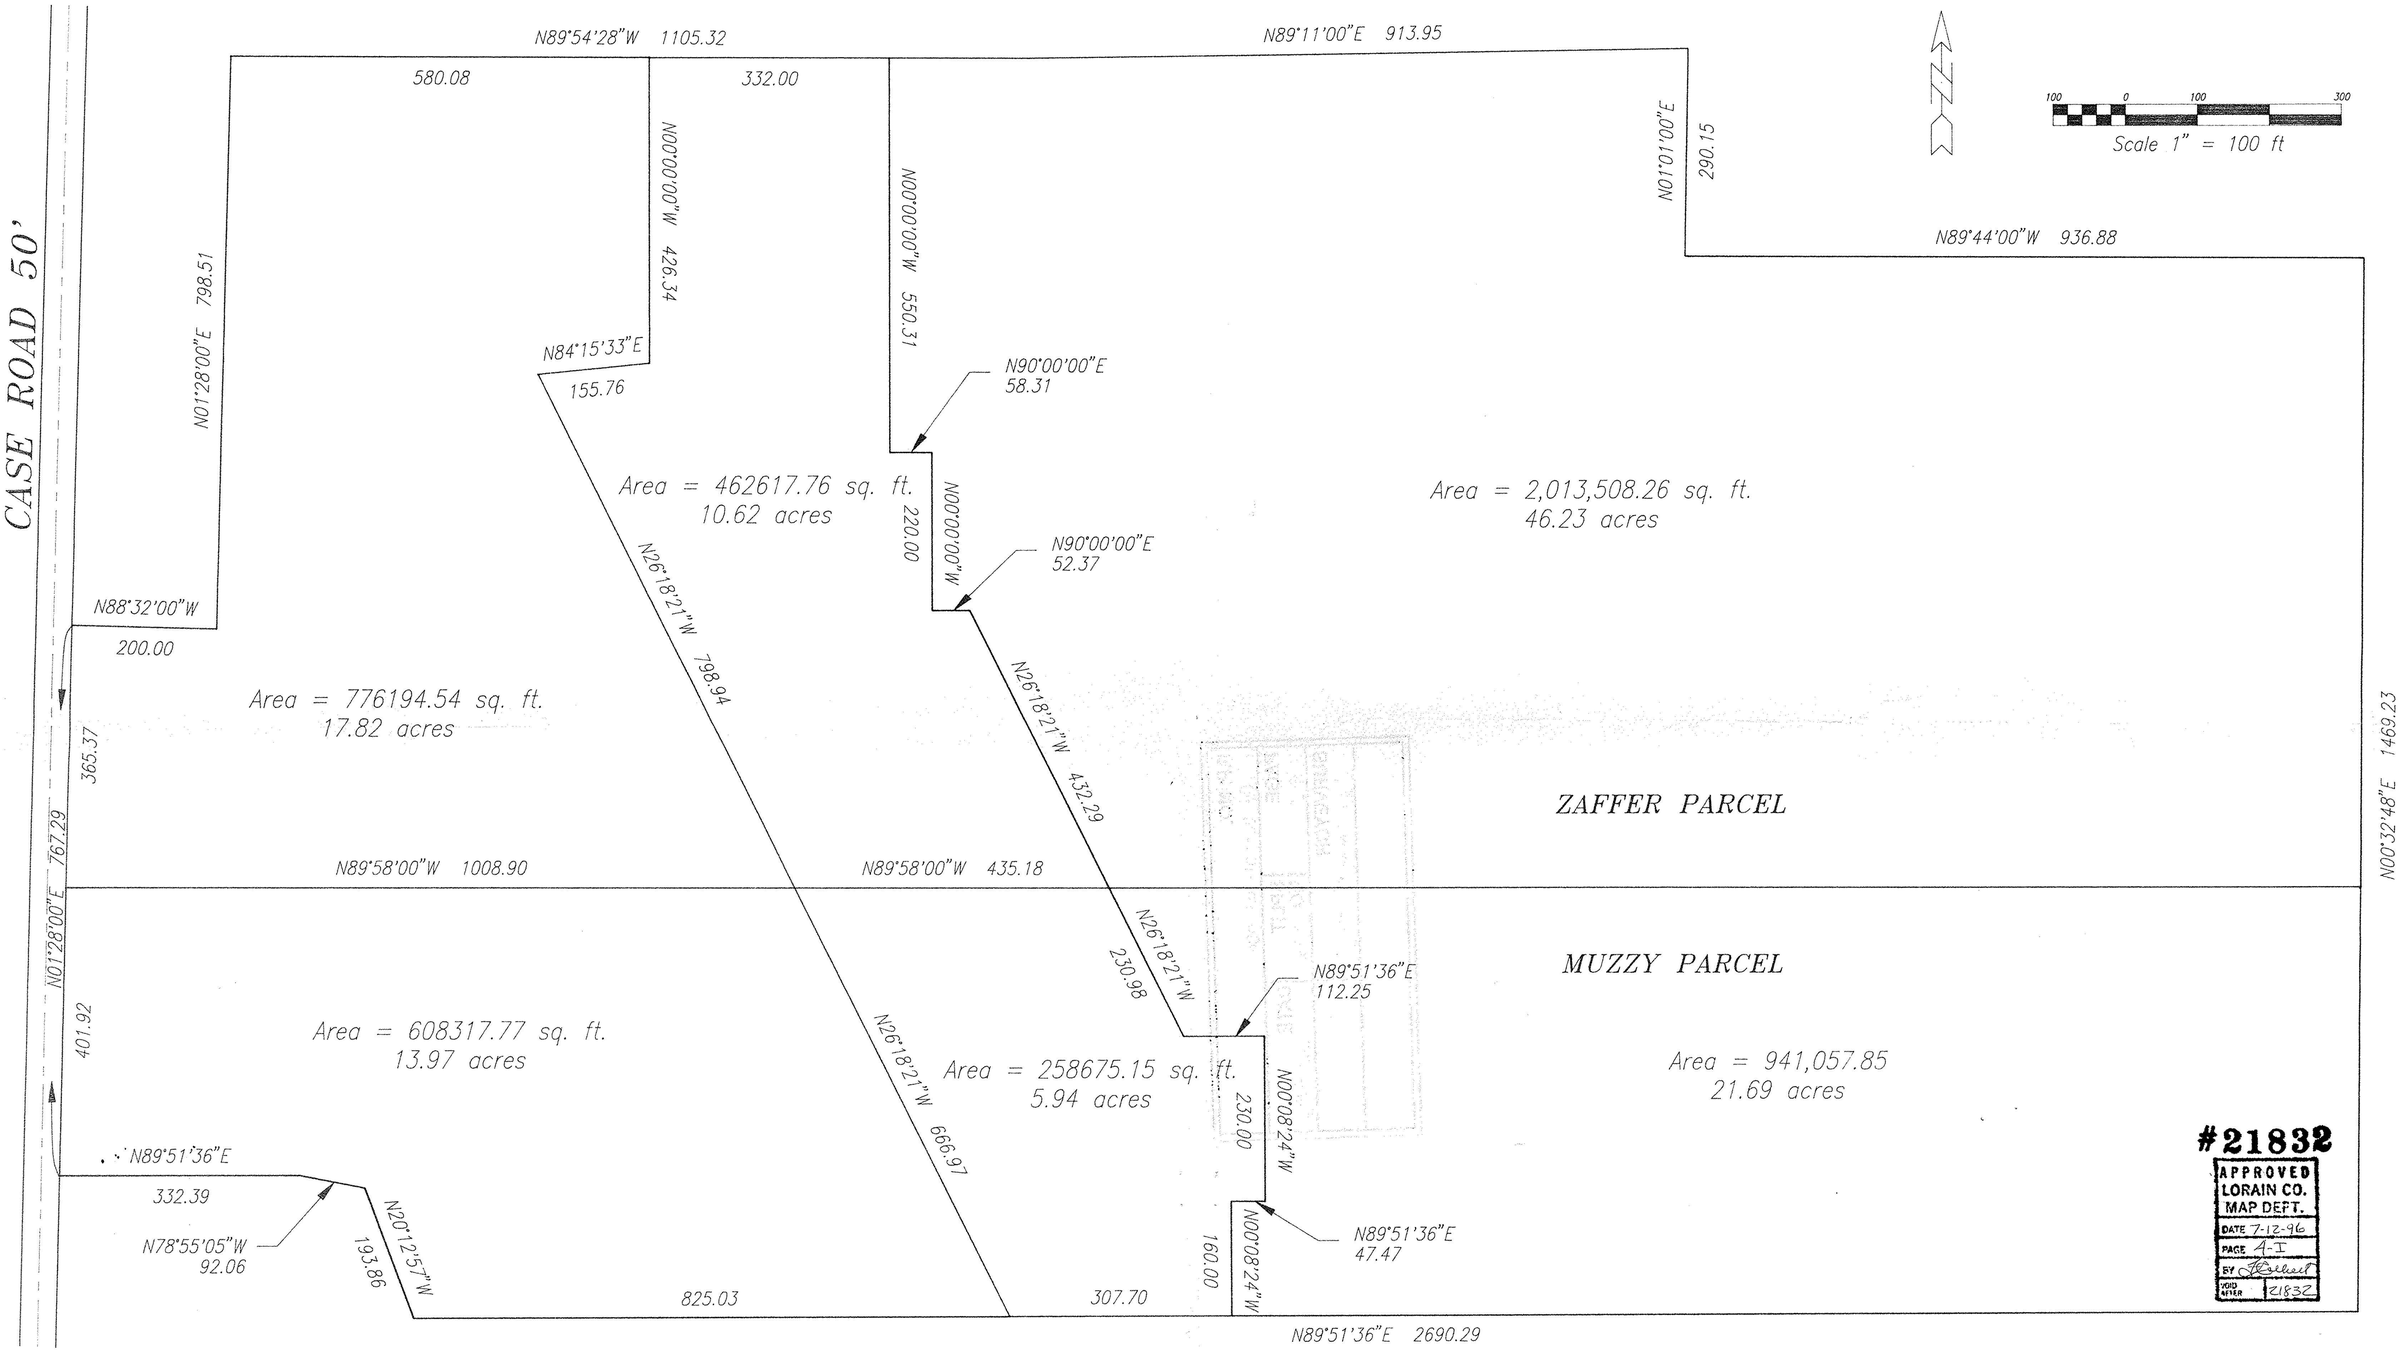

REVISIONS	CAMELOT SUBDIVISION BOUNDARY & PARCEL LAYOUT	J.A.R. Engineering & Surveying, Inc. 24629 DETROIT ROAD WESTLAKE, OHIO 44145 Phone:(216)-871-8345	1/1 05/96