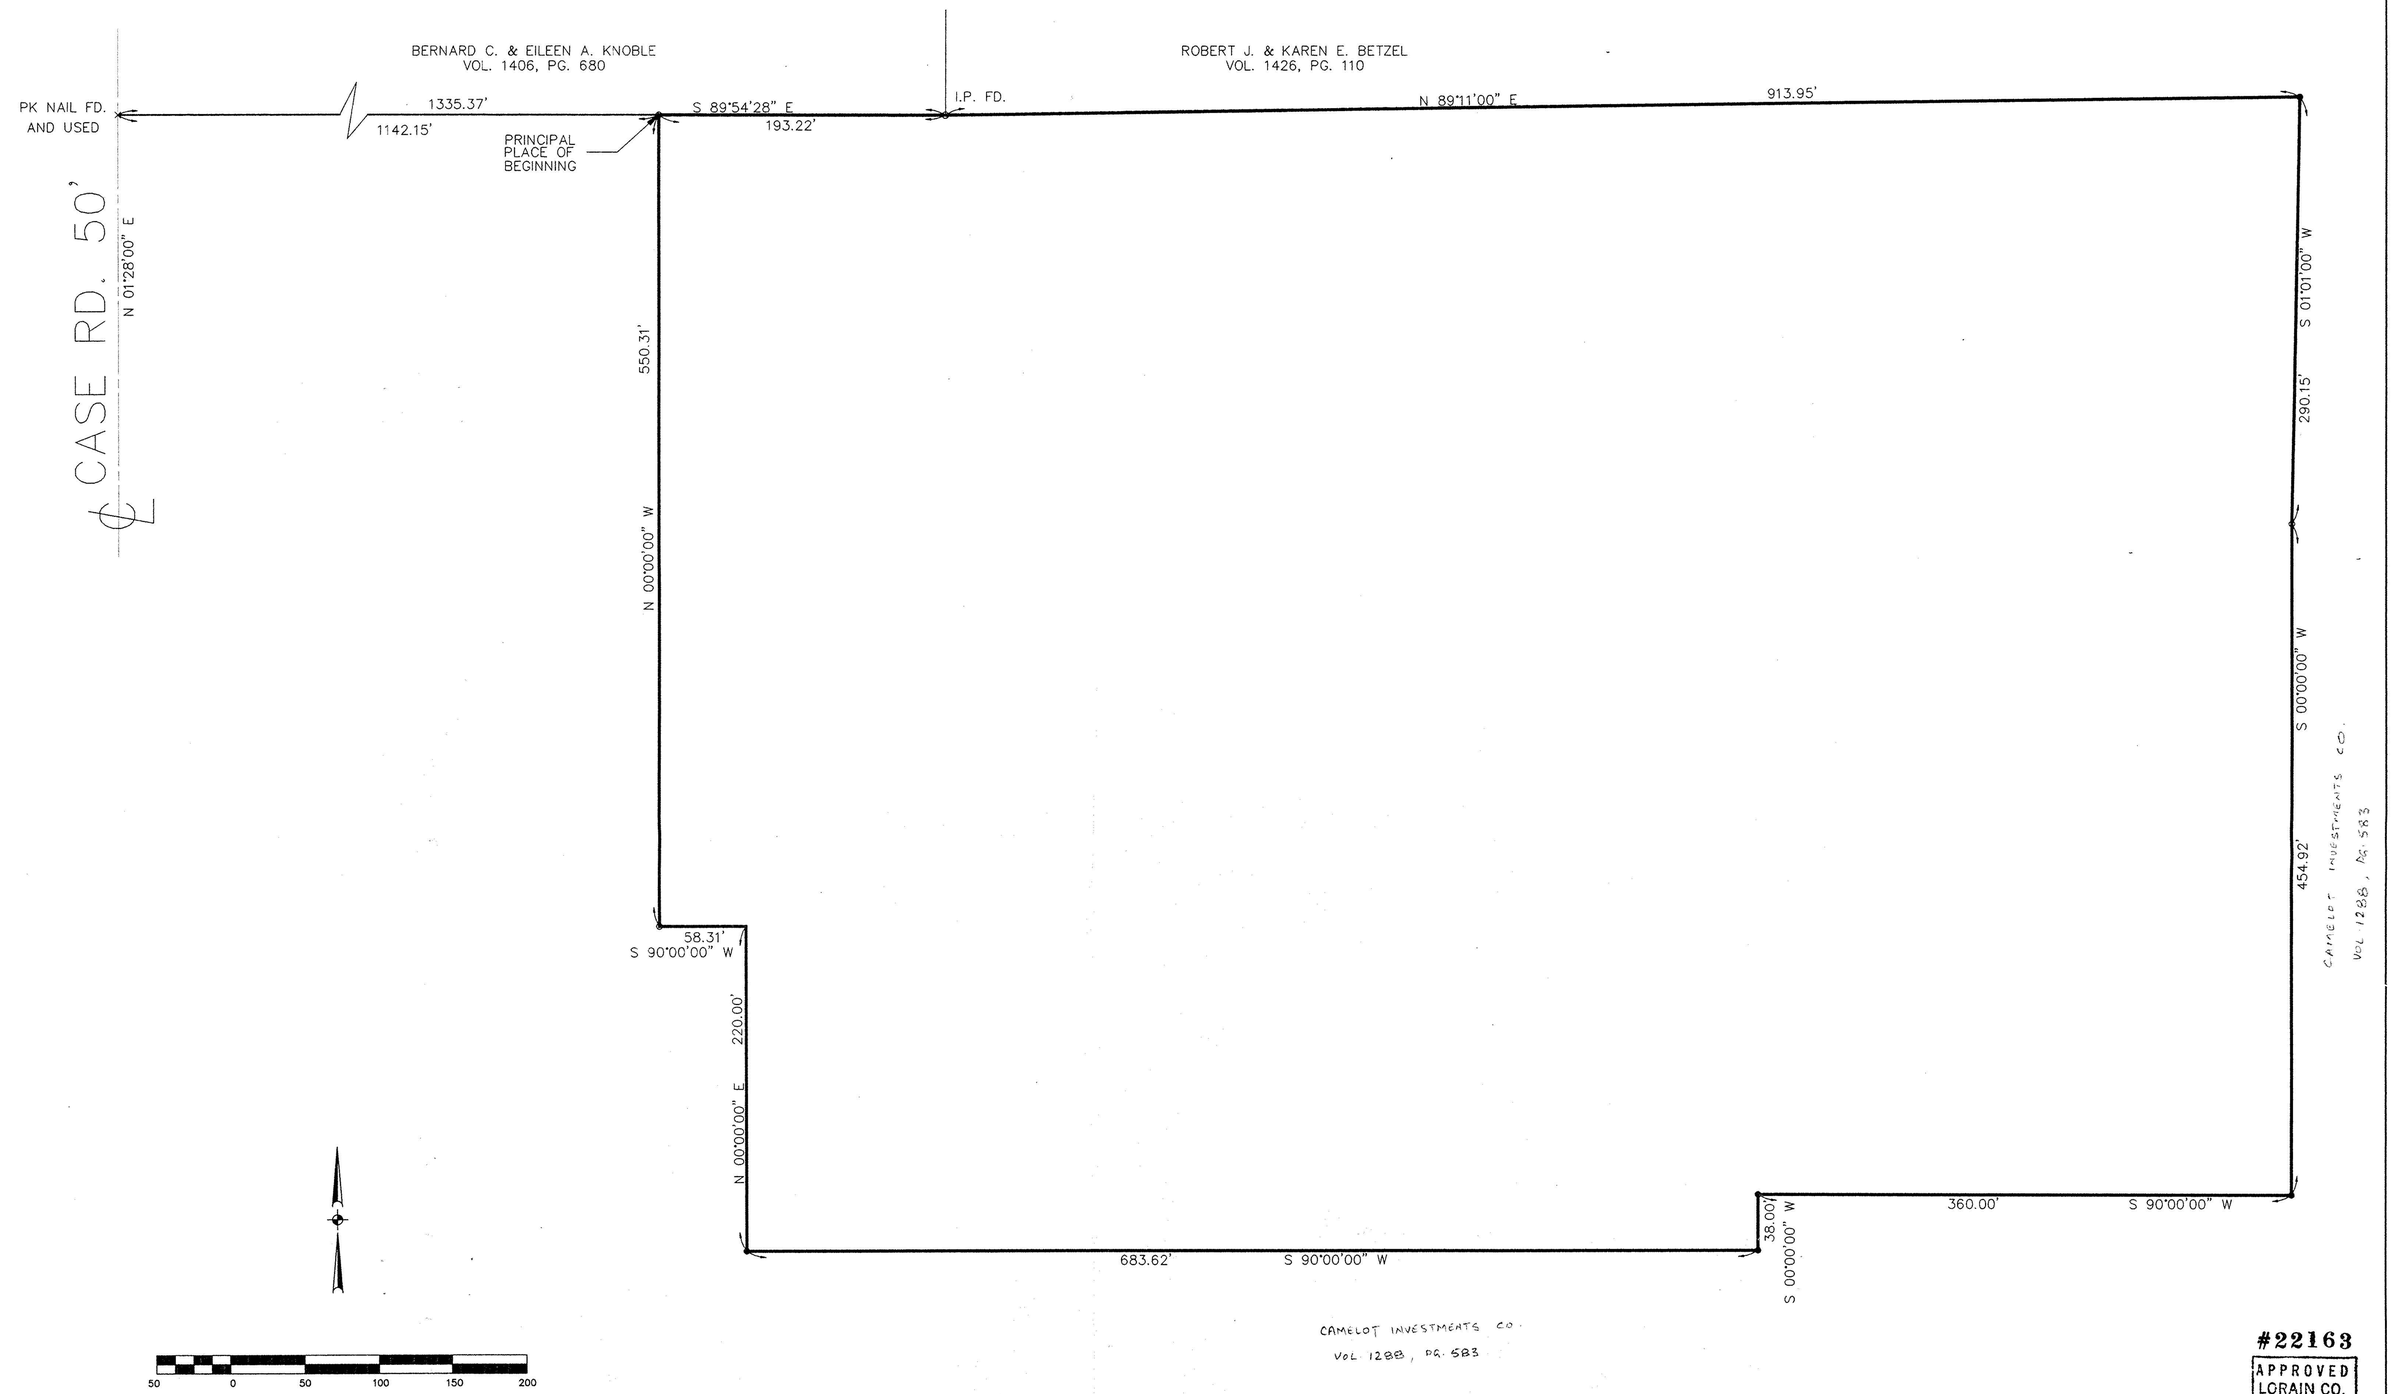

CAMELOT INVESTMENTS CO.
VOL. 1288, PG. 583

#22163

APPROVED
LORAIN CO.
MAP DEPT.
DATE 5-7-97
PAGE 4-I
BY R. BELL
JOB # 22163

NO.	DATE	REVISIONS	BY	REFERENCE DRAWINGS

SUHAIL & SUHAIL, INCORPORATED

CONSULTING ENGINEERS & SURVEYORS

25151 BROOKPARK ROAD, SUITE 1116
NORTH OLMSTED, OHIO 44070-3418
(216) 734-1986 FAX: (216) 734-2928

STATE OF OHIO
EHTESHAM M. SUHAIL
7806
REGISTERED
PROFESSIONAL SURVEYOR

DR. BY NH
CHK. BY HS
APR. BY EMS
DATE AUG. 19, 1996
SCALE 1"=50'

CAMELOT SUBDIVISION NO. 3

BEING PART OF ORIGINAL AVON TOWNSHIP SECTION 1
CITY OF AVON, COUNTY OF LORAIN, STATE OF OHIO

BOUNDARY SURVEY

PREPARED FOR
HUNTINGTON WOODS BLDG. CO. & ALAN F. SCOTT, INC.
26697 Brookpark Road Ext.
North Olmsted, Ohio 44070

S&S JOB NO.	SHEET NO.
96113	1 OF 1

08-19-96 [C:\DRAWINGS\96113\BOUNDARY] HS