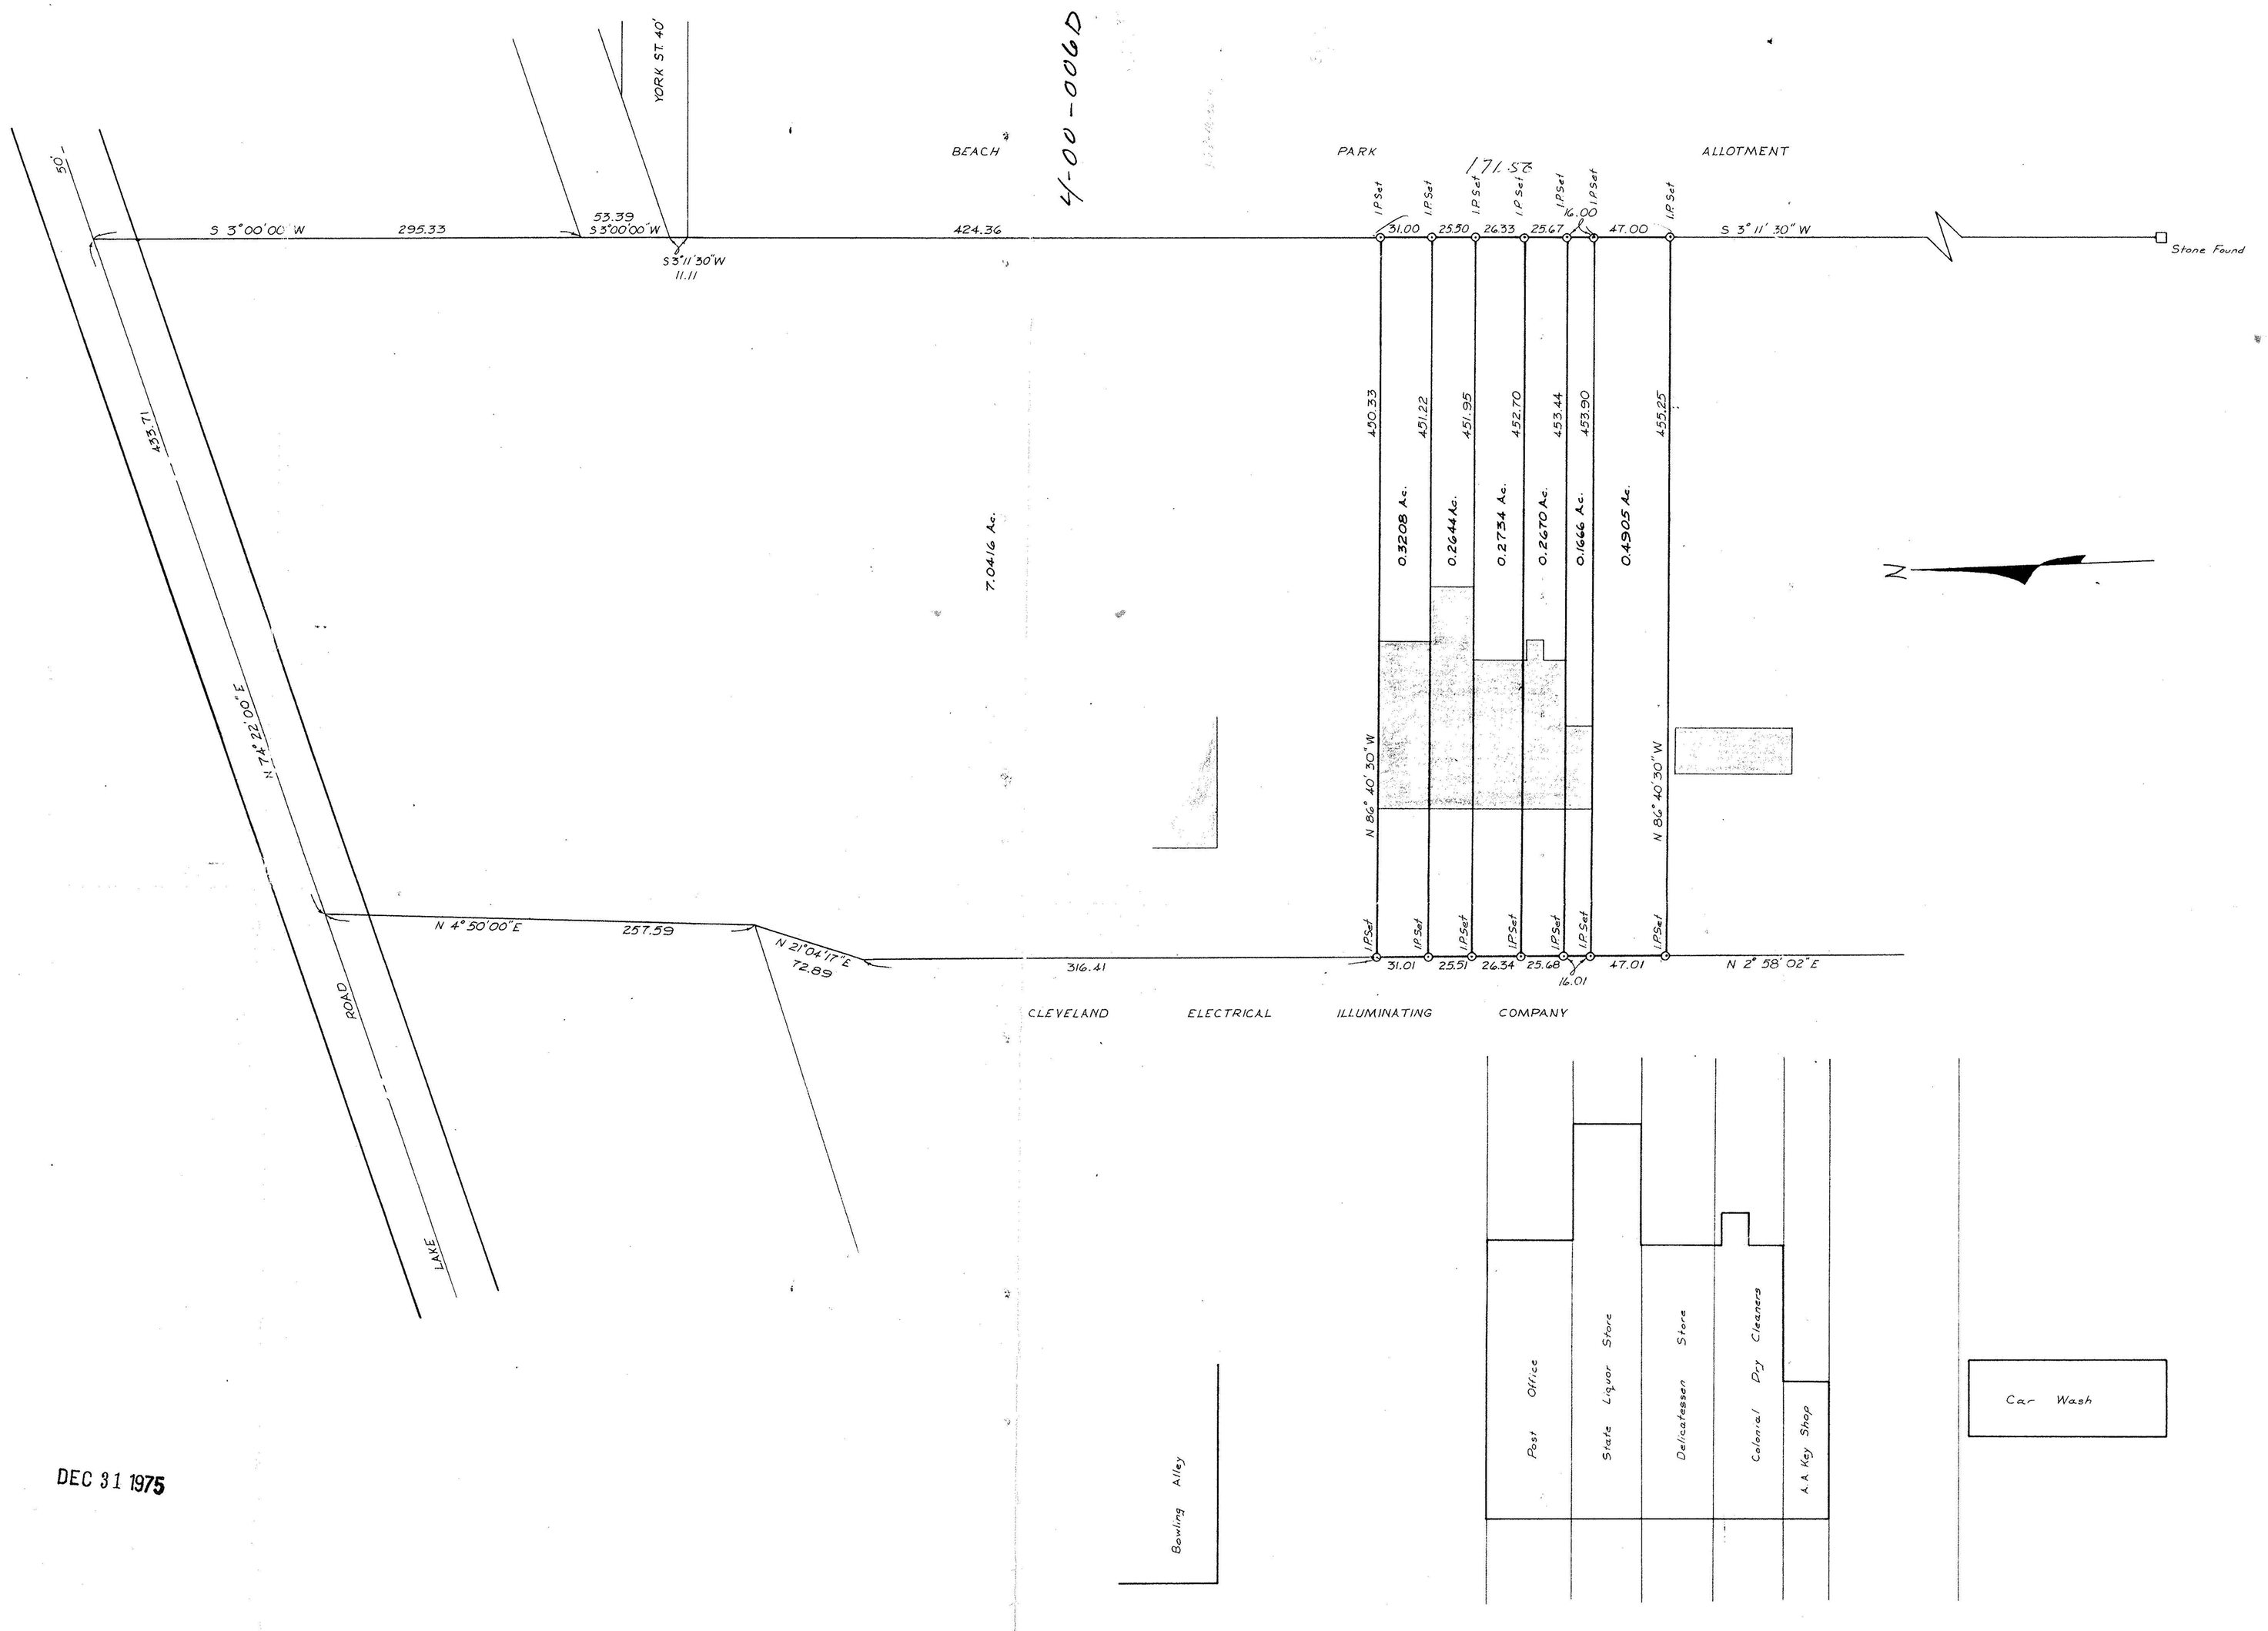

8793

4-00-006D

DEC 31 1975

No.	Date	Description	By
		REVISIONS	

PROJECT

SURVEY MAP

PREPARED FOR:

WILLIAM FRIELINGSDORF

Drawn by: DEA

Checked by:

App. by:

Scale: 1" = 50'

Date: 8-19-74

KLEINOEDER · SCHMIDT and ASSOCIATES

ENGINEERS — SURVEYORS — CONSULTANTS in LAND PLANNING

ELYRIA - NORWALK - MEDINA OHIO

REFERENCES

SHEET NO. 1 of 1

JOB NO. 74-188