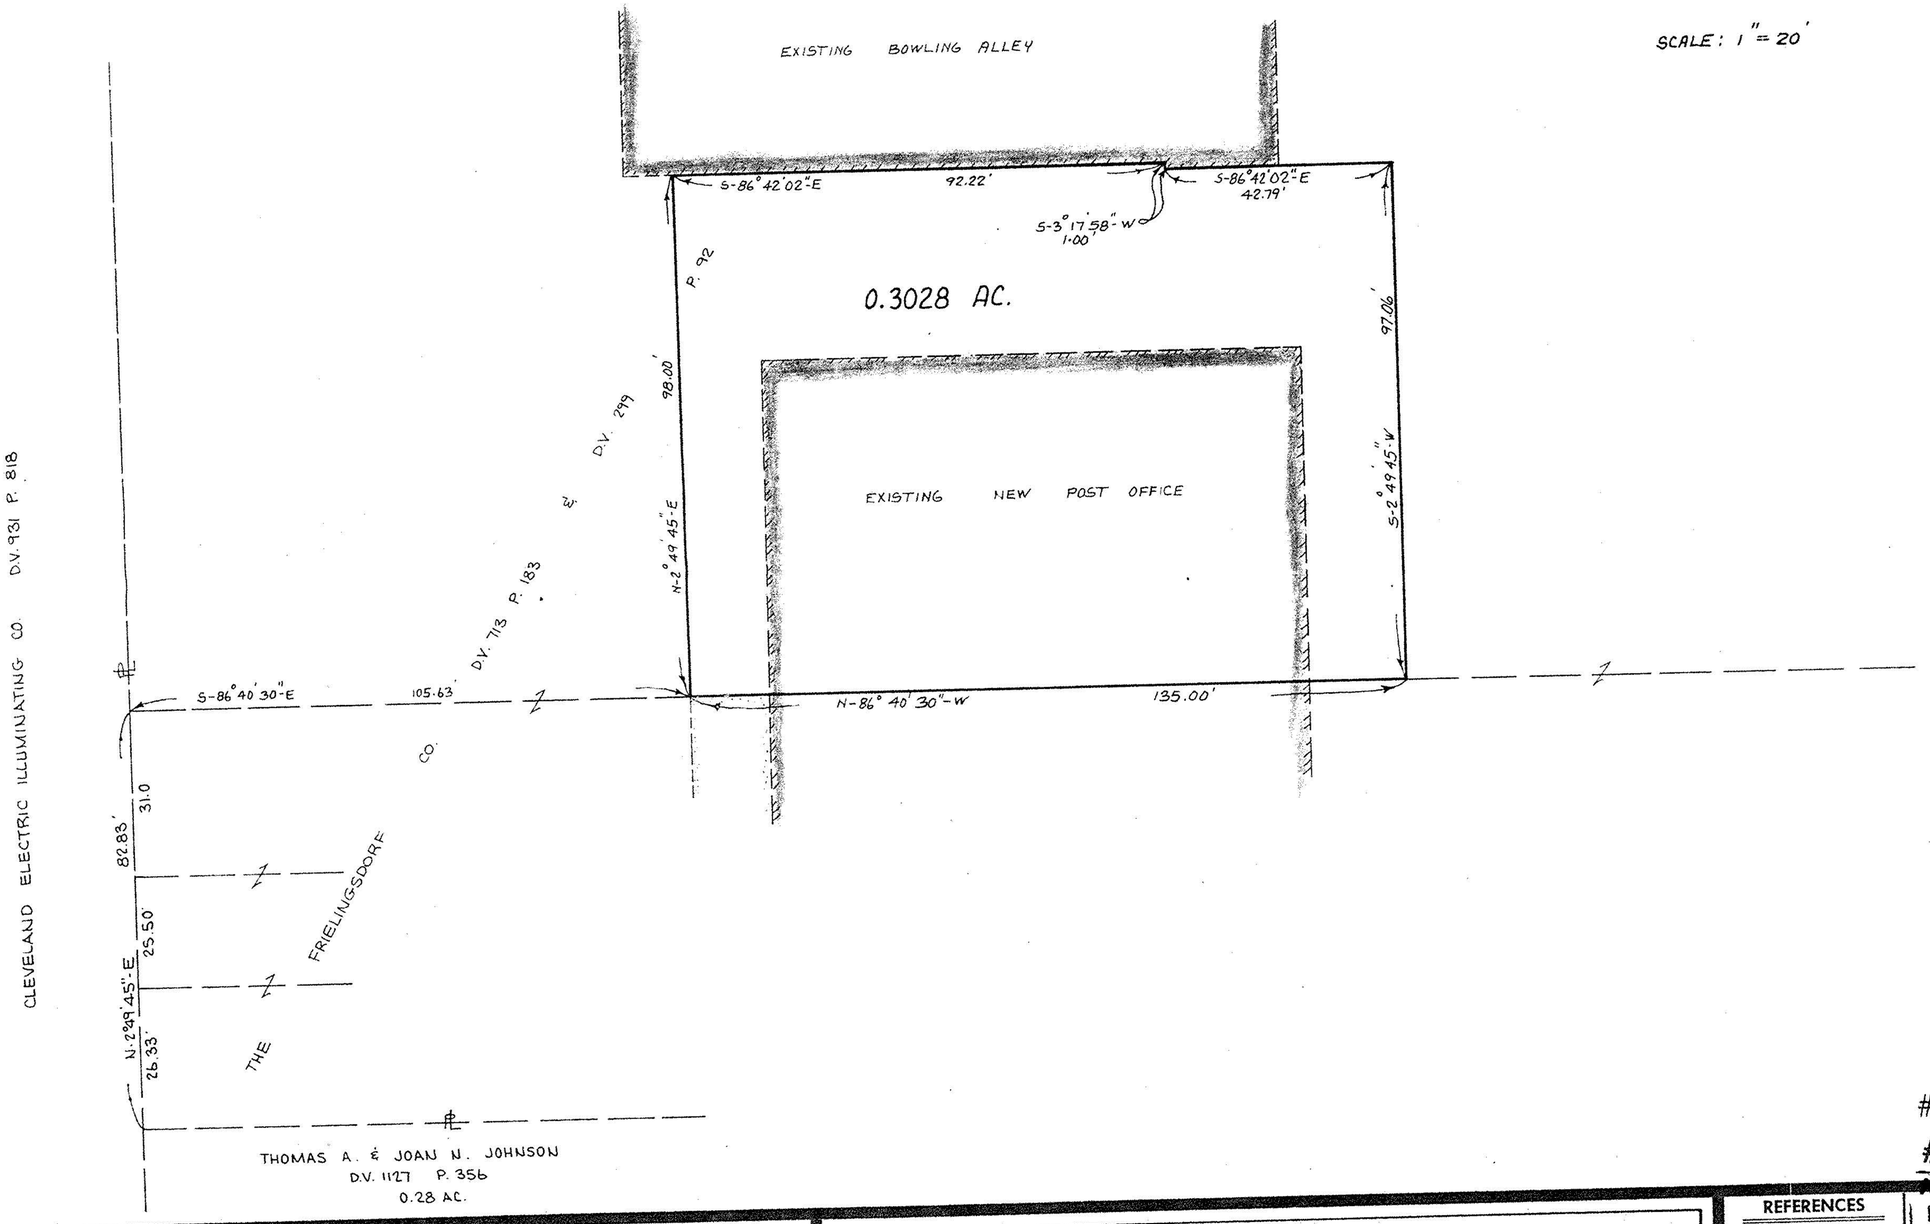

#17759-A

#15445

APPROVED

PROJECT

NEW POST OFFICE SITE
PART OF AVON TOWNSHIP SECTION No. 6
CITY OF AVON LAKE, COUNTY OF LORAIN, STATE OF OHIO

Prepared for: WILLIAM FRIELINGSDORF

Rev.	Drawn by: K.V.S.	Checked by:	App. by:	Scale: 1" = 20'	Date: 12-27-83

KLEINOEDER · SCHMIDT and ASSOCIATES

ENGINEERS — SURVEYORS — CONSULTANTS in LAND PLANNING

ELYRIA - NORWALK - MEDINA OHIO

REFERENCES

LORAIN CO. MAP DEPT.
DATE 3-8-84
PAGE 400-006-D
BY T. McNair
2010 CITY

SHEET NO. 1 of 1

JOB NO. 74-188