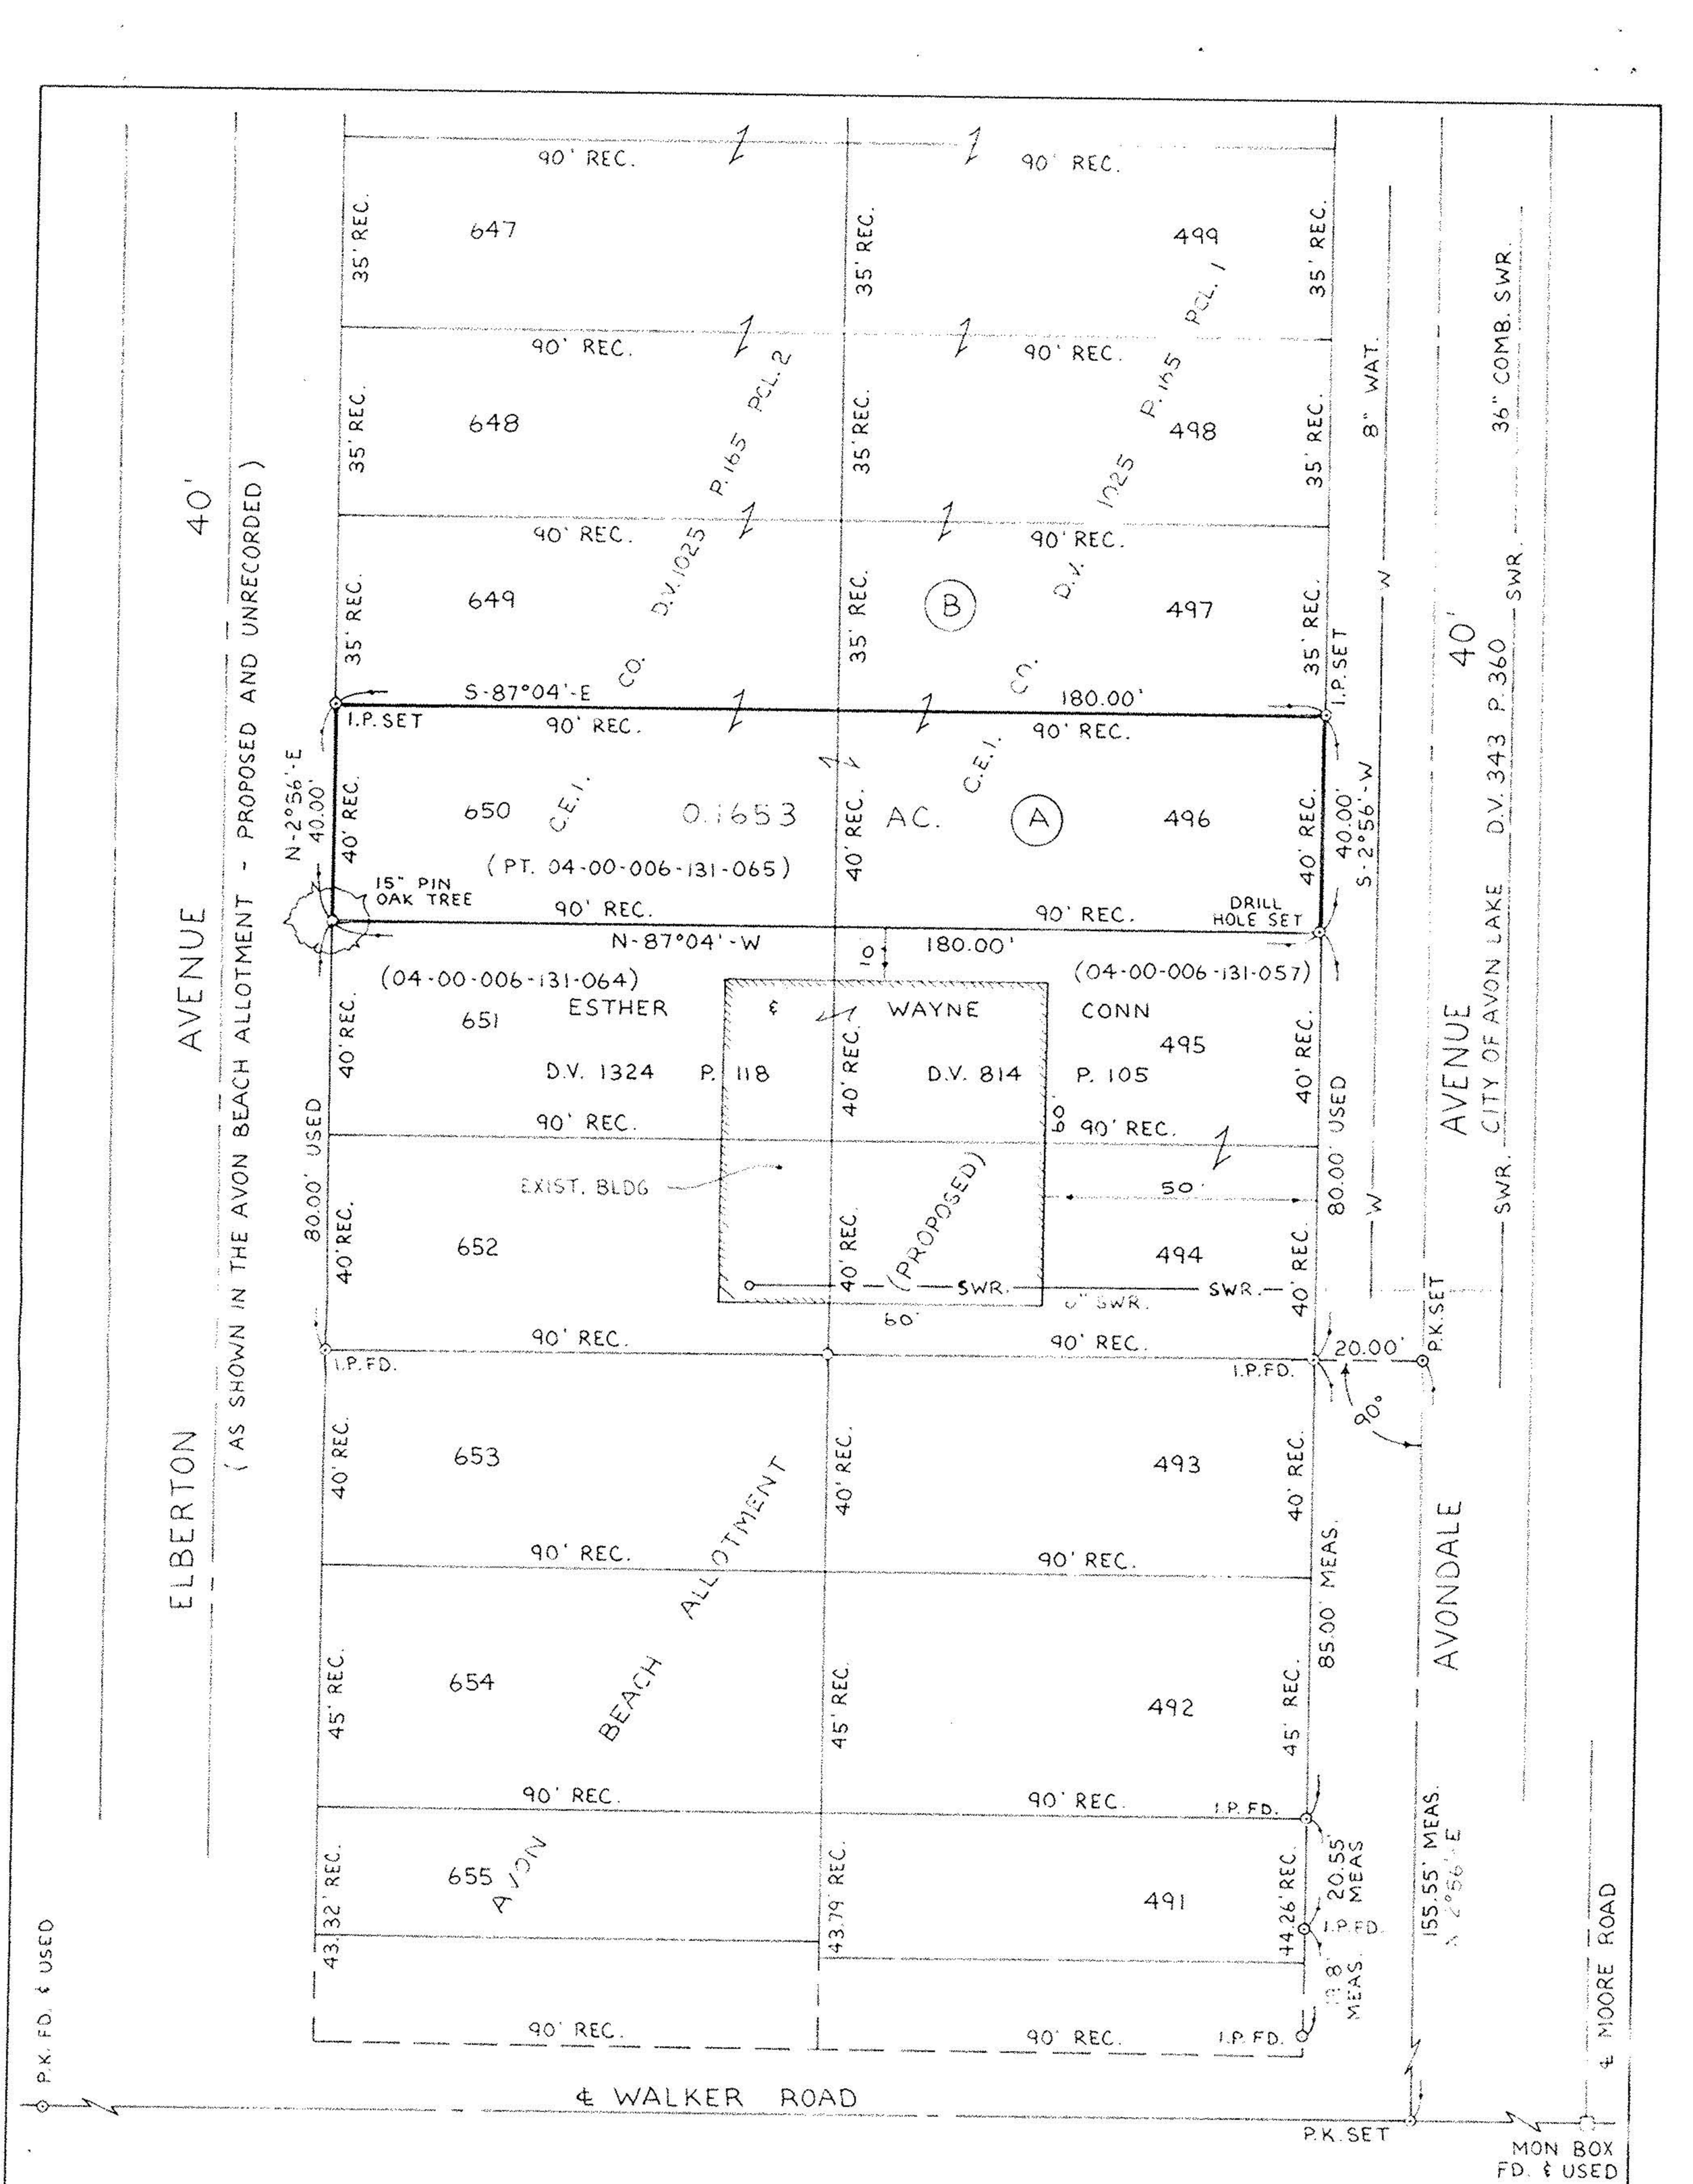

SURVEY MAP

20085

SUBLOTS NOS. 496 & 650 IN
AVON BEACH ALLOTMENT (PROPOSED & UNRECORDED)
PART OF AVON TOWNSHIP SECTION NO. 6
CITY OF AVON LAKE · COUNTY OF LORAIN
STATE OF OHIO

NORTH
SCALE: 1" = 30'
0 30 60

PREPARED BY

KS ASSOCIATES, INC.
424 Middle Ave. P.O. Box 89
ELYRIA, OHIO 44036
(216) 322-6317

APPROVED
LORAIN CO.
MAP DEPT.
DATE 9-18-92
PAGE 4-00-006-G
BY CAROLYN FRANCIS
VOID AFTER # 20085

David L. Elwell
DAVID L. ELWELL REG. SURV. NO. 6333
MAY 9, 1991

91-172