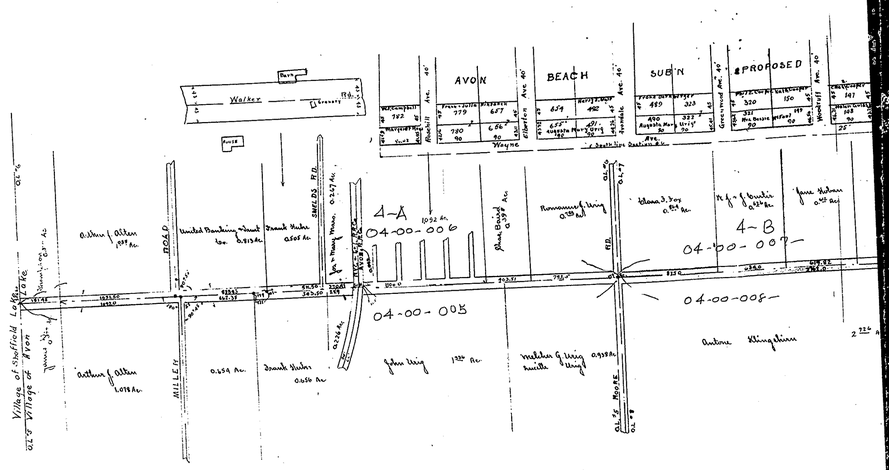

P.V. 12, Pgs. 32, 33

DEDICATION PLAT
OF
WALKER ROAD
AVON LAKE VILLAGE LORAIN CO.
OHIO.
SCALE: 1 400FT. AUG. 23 1926.

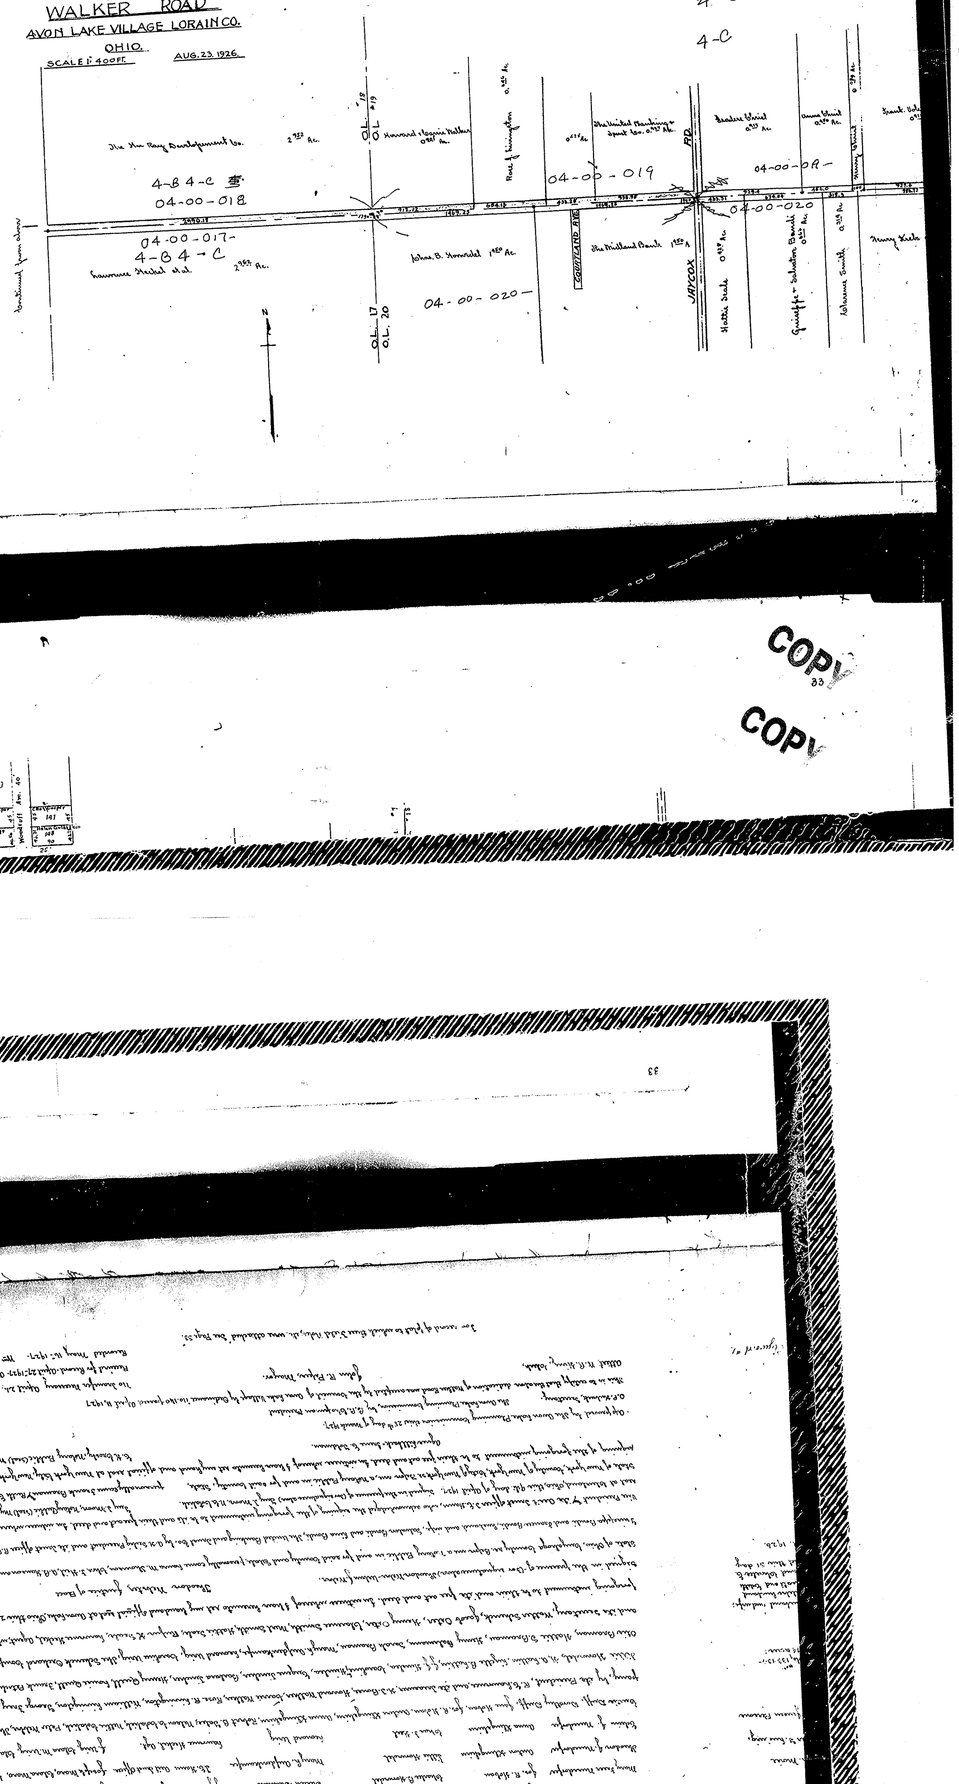

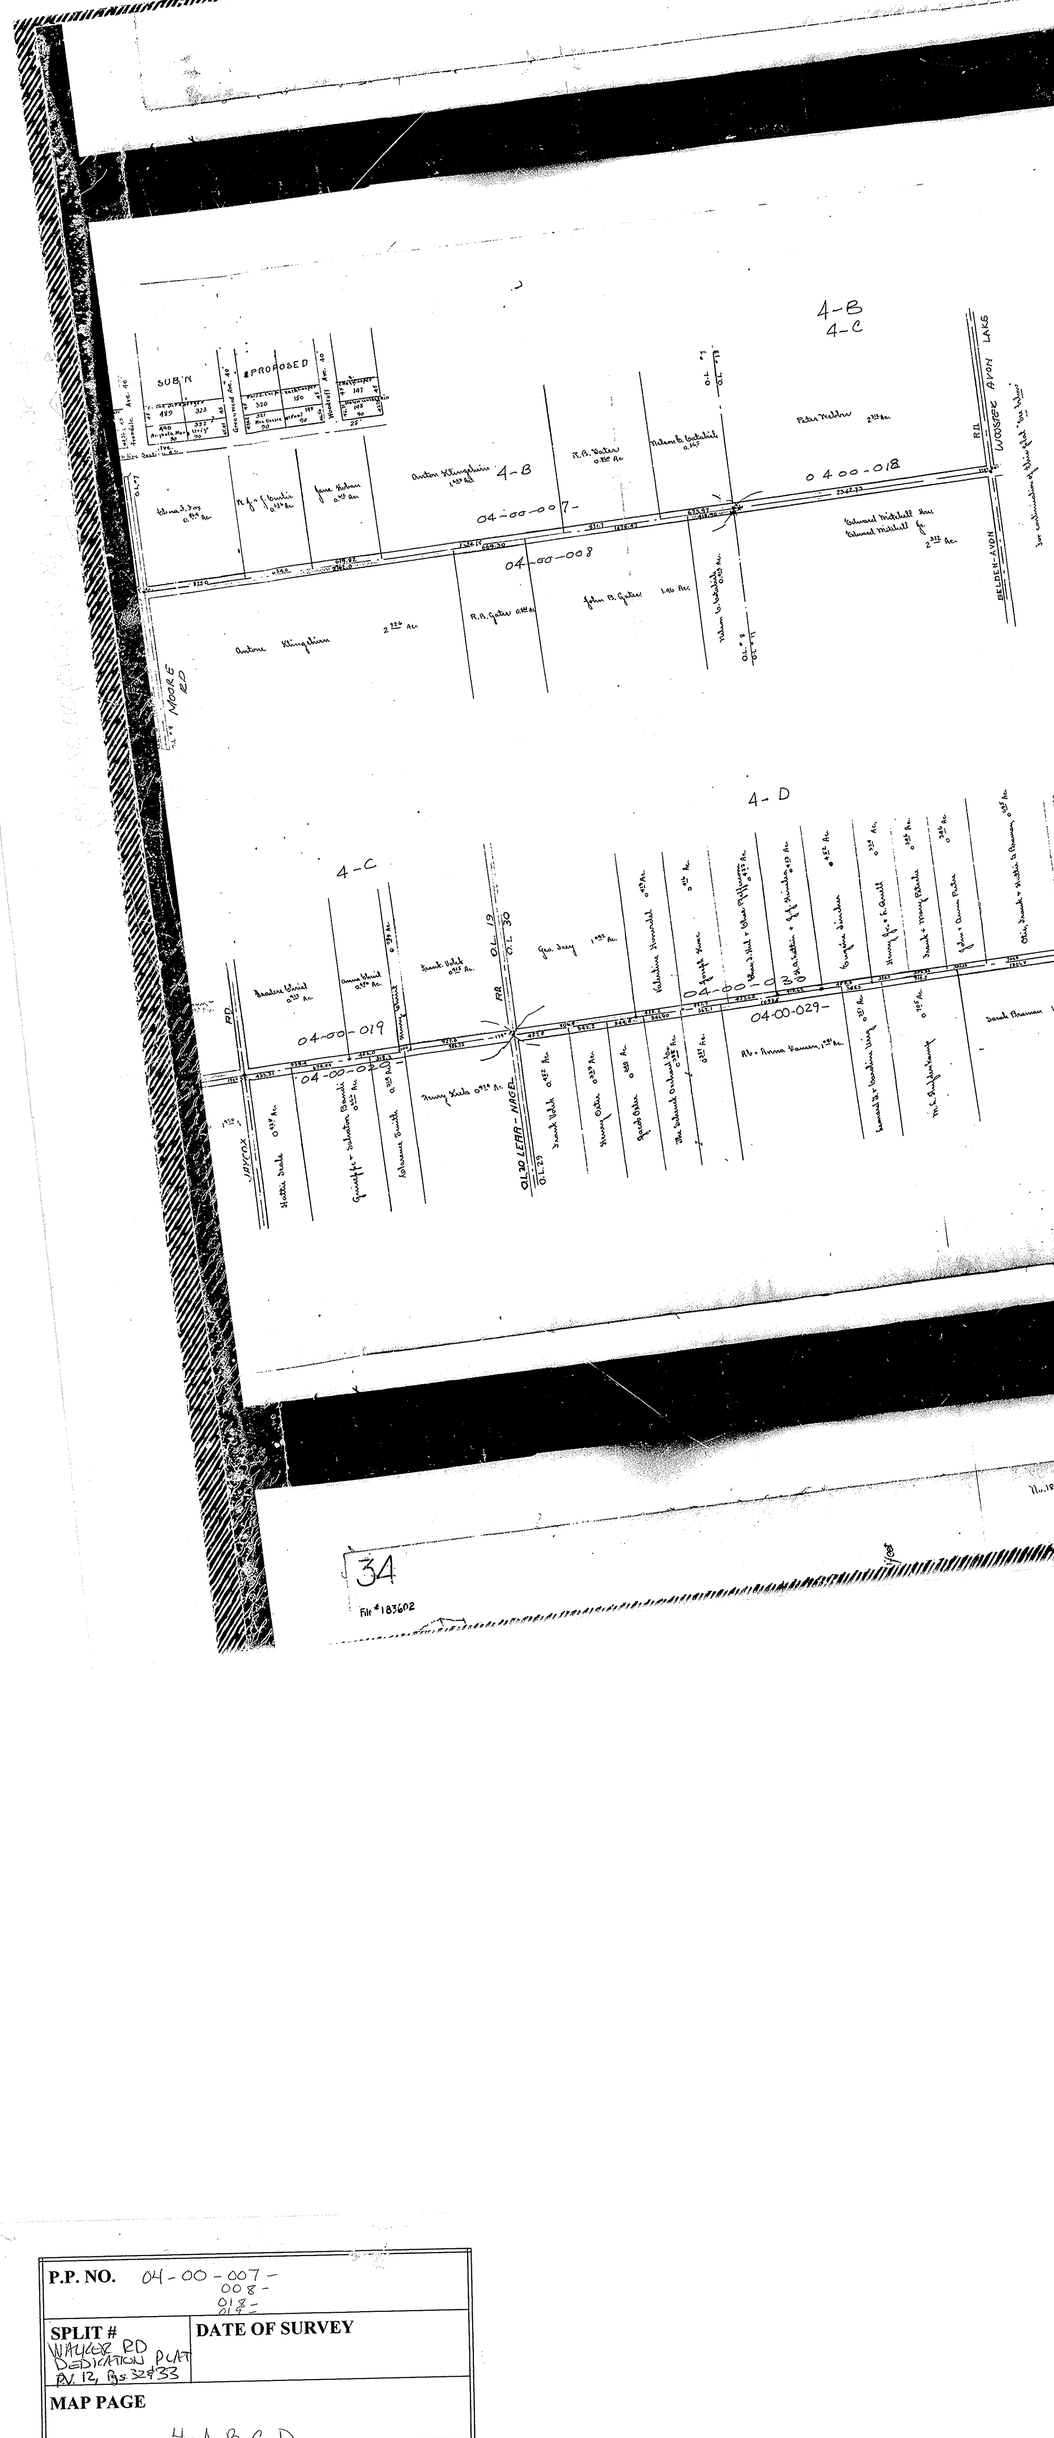

34

File # 183602

P.P. NO. 04-00-007- 008- 018-	
SPLIT # WALKER RD DEDICATION PLAT PV. 12, Pgs 32 & 33	DATE OF SURVEY
MAP PAGE 4-A, B, C, D	
SURVEYOR	