CONVENTIONAL SIGNS

County Line
Township Line
Section Line
Corporation Line
Fence Line (existing) (proposed)
Center Line
Trees, Stumps (to be removed)
Utility Poles: Telephone, Power, Light
Limited Access (only) LA
Right of Way (only) R/W
Limited Access & Right of Way LA-R/W
Exist. Right of Way Ex. R/W
Temp. Right of Way T ESMT
Slope Easement CH ESMT
Utility Easement U ESMT
Property Line
Railroad
Guardrail (existing) (proposed)
Construction Limits

TRACTS 4 & 5, TOWN 2-NORTH, RANGE 18-WEST
HUNTINGTON TOWNSHIP
LORAIN COUNTY

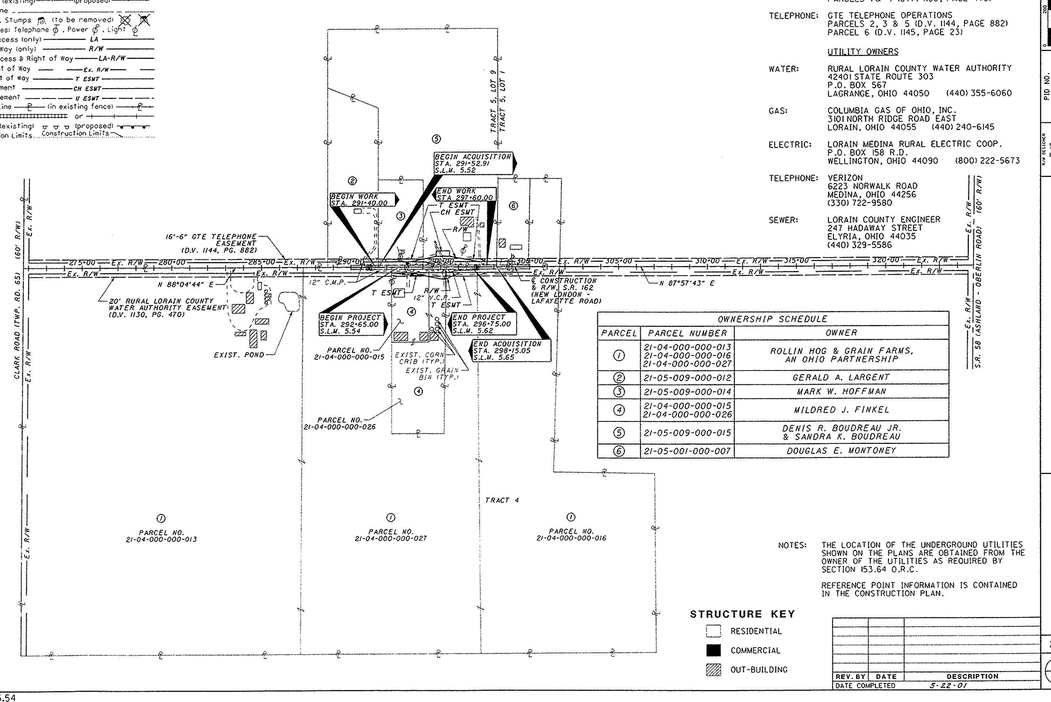

OWNERSHIP SCHEDULE		
PARCEL	PARCEL NUMBER	OWNER
1	21-04-000-000-013 21-04-000-000-016 21-04-000-000-027	ROLLIN HOG & GRAIN FARMS, AN OHIO PARTNERSHIP
2	21-05-009-000-012	GERALD A. LARGENT
3	21-05-009-000-014	MARK W. HOFFMAN
4	21-04-000-000-015 21-04-000-000-026	MILDRED J. FINKEL
5	21-05-009-000-015	DENIS R. BOUDREAU JR. & SANDRA K. BOUDREAU
6	21-05-001-000-007	DOUGLAS E. MONTONEY

RECORDED EASEMENTS

RIGHT-OF-WAY: OHIO DEPARTMENT OF TRANSPORTATION PARCELS 1 THRU 6 (D.V. 1289, PAGE 412)
WATER: RURAL LORAIN COUNTY WATER AUTHORITY PARCELS 1 & 4 (D.V. 1130, PAGE 470)
TELEPHONE: GTE TELEPHONE OPERATIONS PARCELS 2, 3 & 5 (D.V. 1144, PAGE 882) PARCEL 6 (D.V. 1145, PAGE 23)

UTILITY OWNERS

WATER: RURAL LORAIN COUNTY WATER AUTHORITY 42401 STATE ROUTE 303 P.O. BOX 567 LAGRANGE, OHIO 44050 (440) 355-6060
GAS: COLUMBIA GAS OF OHIO, INC. 3101 NORTH RIDGE ROAD EAST LORAIN, OHIO 44055 (440) 240-6145
ELECTRIC: LORAIN MEDINA RURAL ELECTRIC COOP. P.O. BOX 158 R.D. WELLINGTON, OHIO 44090 (800) 222-5673
TELEPHONE: VERIZON 6223 NORWALK ROAD MEDINA, OHIO 44256 (330) 722-9580
SEWER: LORAIN COUNTY ENGINEER 247 HADAWAY STREET ELYRIA, OHIO 44035 (440) 329-5586

NOTES: THE LOCATION OF THE UNDERGROUND UTILITIES SHOWN ON THE PLANS ARE OBTAINED FROM THE OWNER OF THE UTILITIES AS REQUIRED BY SECTION 153.64 O.R.C.

REFERENCE POINT INFORMATION IS CONTAINED IN THE CONSTRUCTION PLAN.

STRUCTURE KEY
RESIDENTIAL
COMMERCIAL
OUT-BUILDING

REV. BY	DATE	DESCRIPTION
DATE COMPLETED		5-22-01

PROPERTY MAP
LOR-162-5.54
2/6
21/25
PID NO. 20354
R.J.S. / WHL
SCALE IN FEET

LOR-162-5.54

STATE OF OHIO
DEPARTMENT OF TRANSPORTATION

LOR-162-5.54
HUNTINGTON TOWNSHIP
LORAIN COUNTY

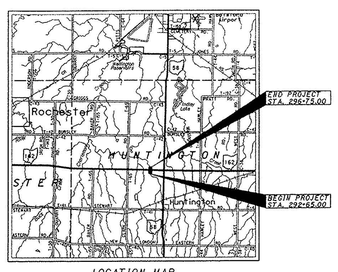

LOCATION MAP
LATITUDE: N 41°06'04" LONGITUDE: W 82°13'52"
SCALE IN MILES 0 1 2 3 4

PORTION TO BE IMPROVED
INTERSTATE & DIVIDED HIGHWAY
UNDIVIDED STATE & FEDERAL ROUTES
OTHER ROADS

DESIGN DESIGNATION

CURRENT ADT (2005)	830
DESIGN YEAR ADT (2025)	1030
DESIGN HOURLY VOLUME (2025)	113
DIRECTIONAL DISTRIBUTION	60%
TRUCKS (24 HOUR B&C)	7%
DESIGN SPEED	55 MPH
LEGAL SPEED	55 MPH

DESIGN FUNCTIONAL CLASSIFICATION RURAL MAJOR COLLECTOR

DESIGN EXCEPTIONS

DESIGN FEATURE	APPROVAL DATE	SHEET NO.
STOPPING SIGHT DISTANCE		9,10,11

UNDERGROUND UTILITIES
TWO WORKING DAYS
CALL 1-800-362-2764 (TOLL FREE)
BEFORE YOU DIG
OHIO UTILITIES PROTECTION SERVICE
NON-MEMBERS MUST BE CALLED DIRECTLY

PLAN PREPARED BY:
BARR ENGINEERING, INC.
614 SUPERIOR AVE., N. W., SUITE 704
CLEVELAND, OHIO 44113

ENGINEERS SEAL: ANDREW H. BARR REGISTERED 36478 STATE OF OHIO PROFESSIONAL ENGINEER
SIGNED:
DATE:

INDEX OF SHEETS:

TITLE SHEET 1
TYPICAL SECTIONS 2
GENERAL NOTES 3-4
DETOUR PLANS AND NOTES 5
GENERAL SUMMARY 6-7
QUANTITY CALCULATIONS 8
PLAN AND PROFILE 9-11
CROSS SECTIONS 12-15
DRIVEWAY DETAILS 16
STRUCTURES 20' AND UNDER 18-19
RIGHT-OF-WAY PLANS 20-25
SOIL PROFILES

PROJECT DESCRIPTION

REPLACEMENT OF THE EXISTING DEFICIENT CONCRETE SLAB STRUCTURE OVER A TRIBUTARY OF CHARLEMONT CREEK WITH A CONCRETE BOX CULVERT STRUCTURE WITH MINIMAL ROADWAY WORK. THE PROJECT LENGTH IS 410 FEET.

№ 01037 APPROVED LORAIN CO. MAP DEPT. DATE 4-5-02 PAGE 21-B BY JHatfield #02-01037

1997 SPECIFICATIONS

THE STANDARD SPECIFICATIONS OF THE STATE OF OHIO, DEPARTMENT OF TRANSPORTATION, INCLUDING CHANGES AND SUPPLEMENTAL SPECIFICATIONS LISTED IN THE PROPOSAL SHALL GOVERN THIS IMPROVEMENT.

MAINTENANCE OF TRAFFIC ENDORSEMENT

I HEREBY APPROVE THESE PLANS AND DECLARE THAT THE MAKING OF THIS IMPROVEMENT WILL REQUIRE THE CLOSING TO TRAFFIC OF THE HIGHWAY AND THAT DETOURS WILL BE PROVIDED AS INDICATED ON SHEET 5.

№ 01036 APPROVED LORAIN CO. MAP DEPT. DATE 4-5-02 PAGE 21-F BY JHatfield #02-01036

№ 01035 APPROVED LORAIN CO. MAP DEPT. DATE 4-4-02 PAGE 21-05-009B BY JHatfield #02-01035

APPROVED
DATE DISTRICT DEPUTY DIRECTOR

APPROVED
DATE DIRECTOR, DEPARTMENT OF TRANSPORTATION

| | | |