SURVEY
OF
HUNTINGTON TWP.
LOT 38 TRACT 5
AND PART OF
LOT 37 TRACT 5
COUNTY OF LORAIN STATE OF OHIO

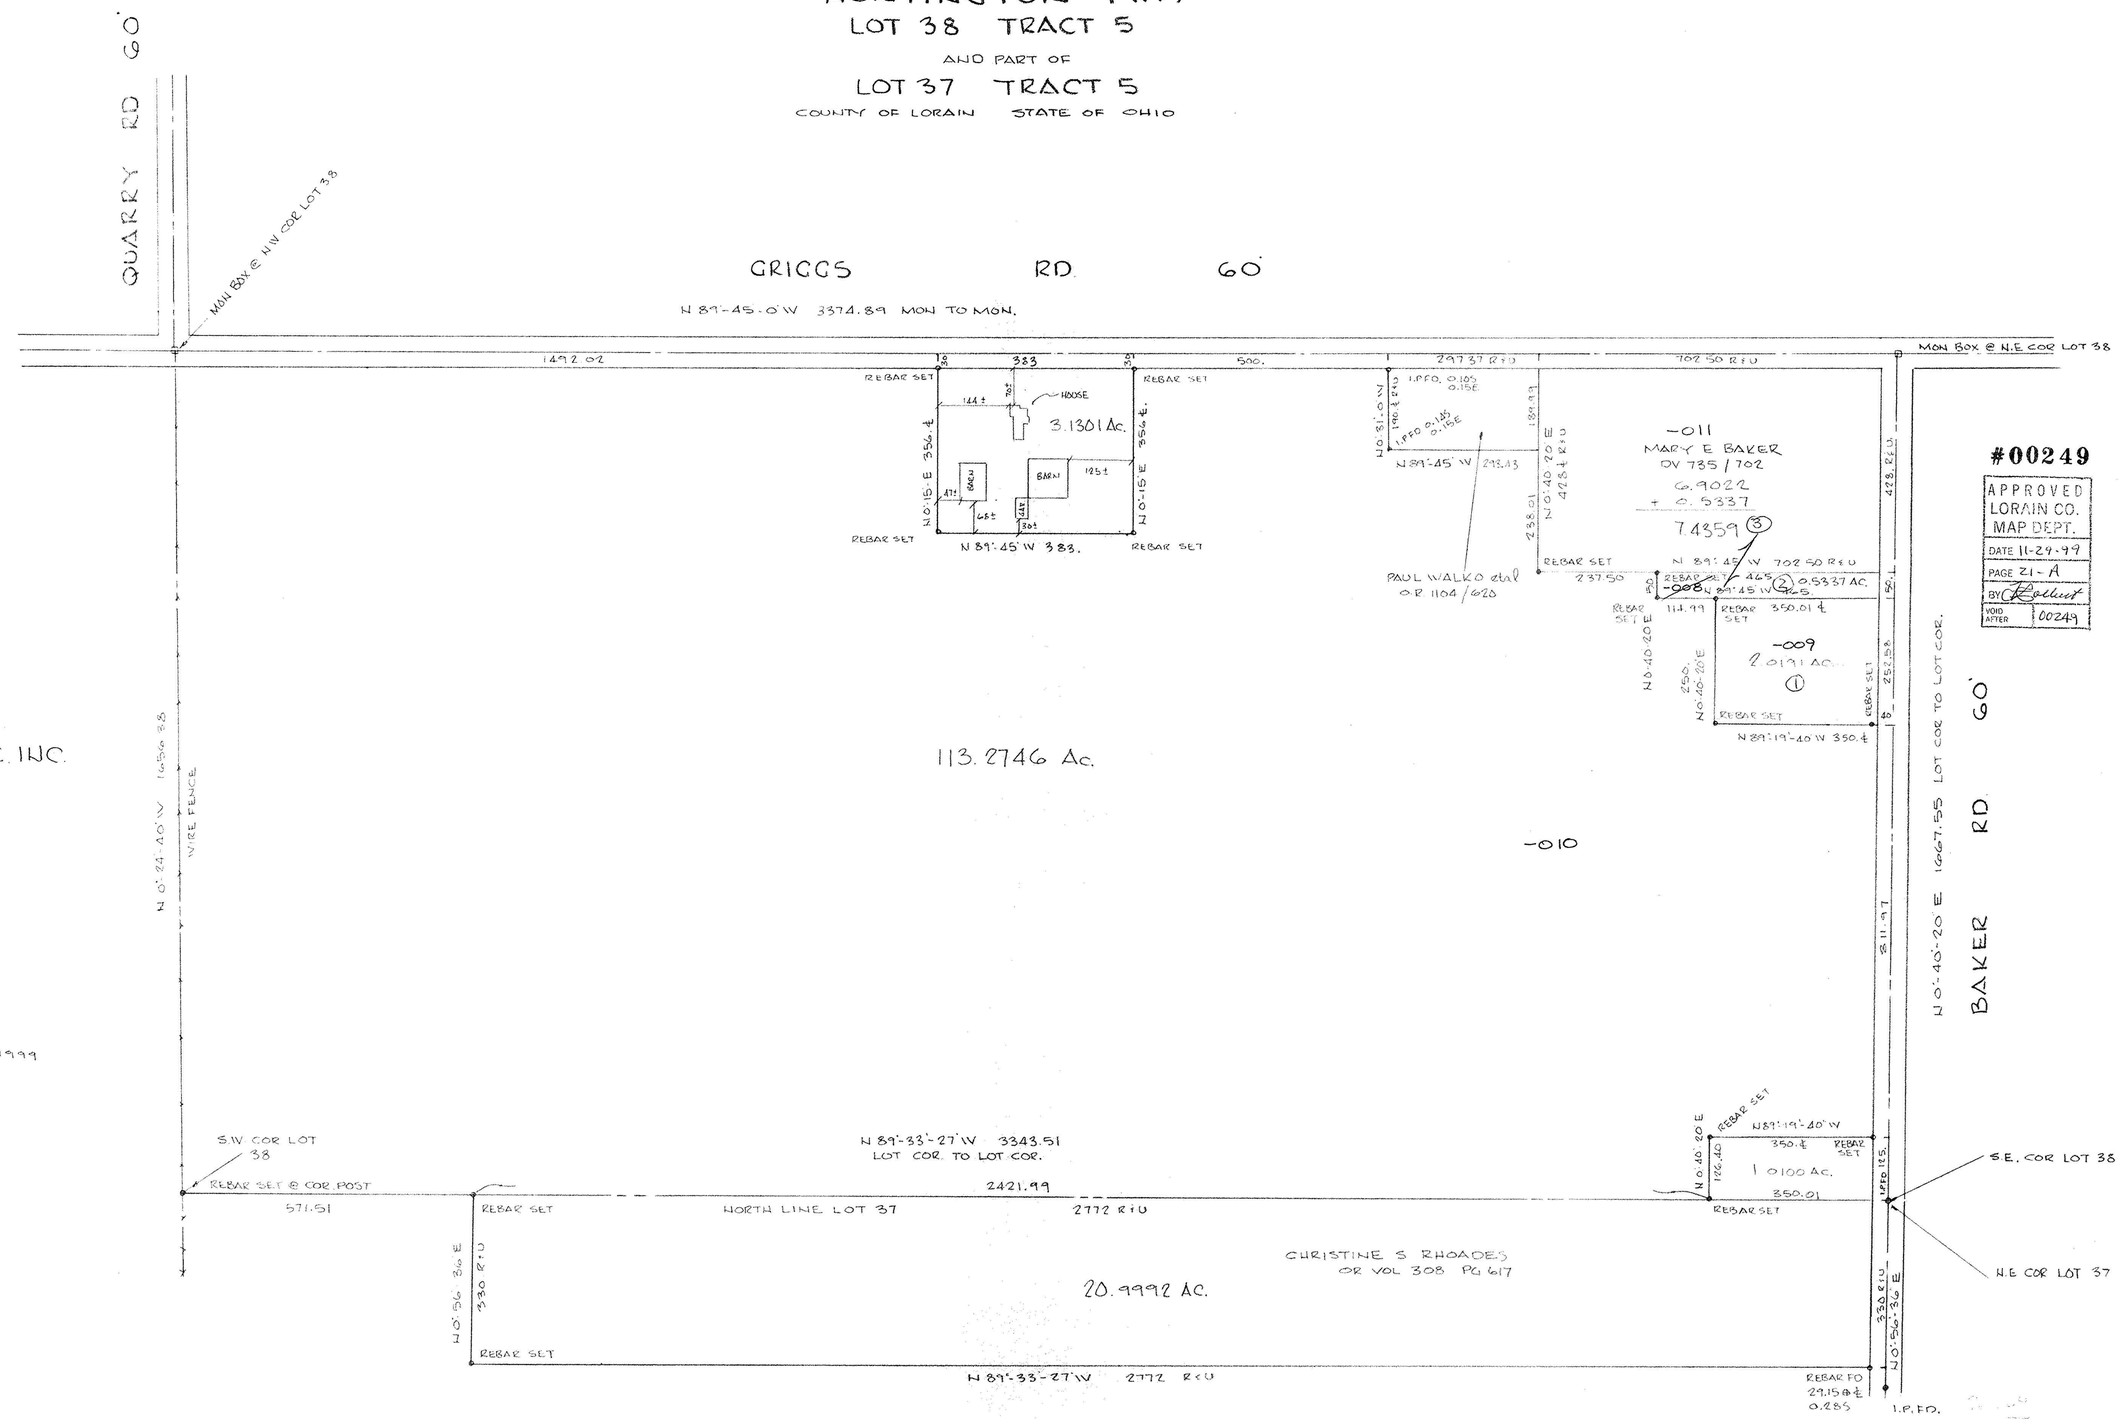

PREPARED FOR:
ZF LAND CO LTD.
48265 GRIGGS RD
WELLINGTON, OH.

PREPARED BY:
HAPONEK & ASSOC. INC.
SURVEYORS
N. RIDGEVILLE, OH.

STATE OF OHIO
DANE A. HAPONEK
5221
REGISTERED
SURVEYOR

DATE: APRIL 1999
SCALE 1" = 150

#00249

APPROVED LORAIN CO. MAP DEPT.	
DATE 11-29-99	
PAGE 21-A	
BY	
VOID AFTER	00249