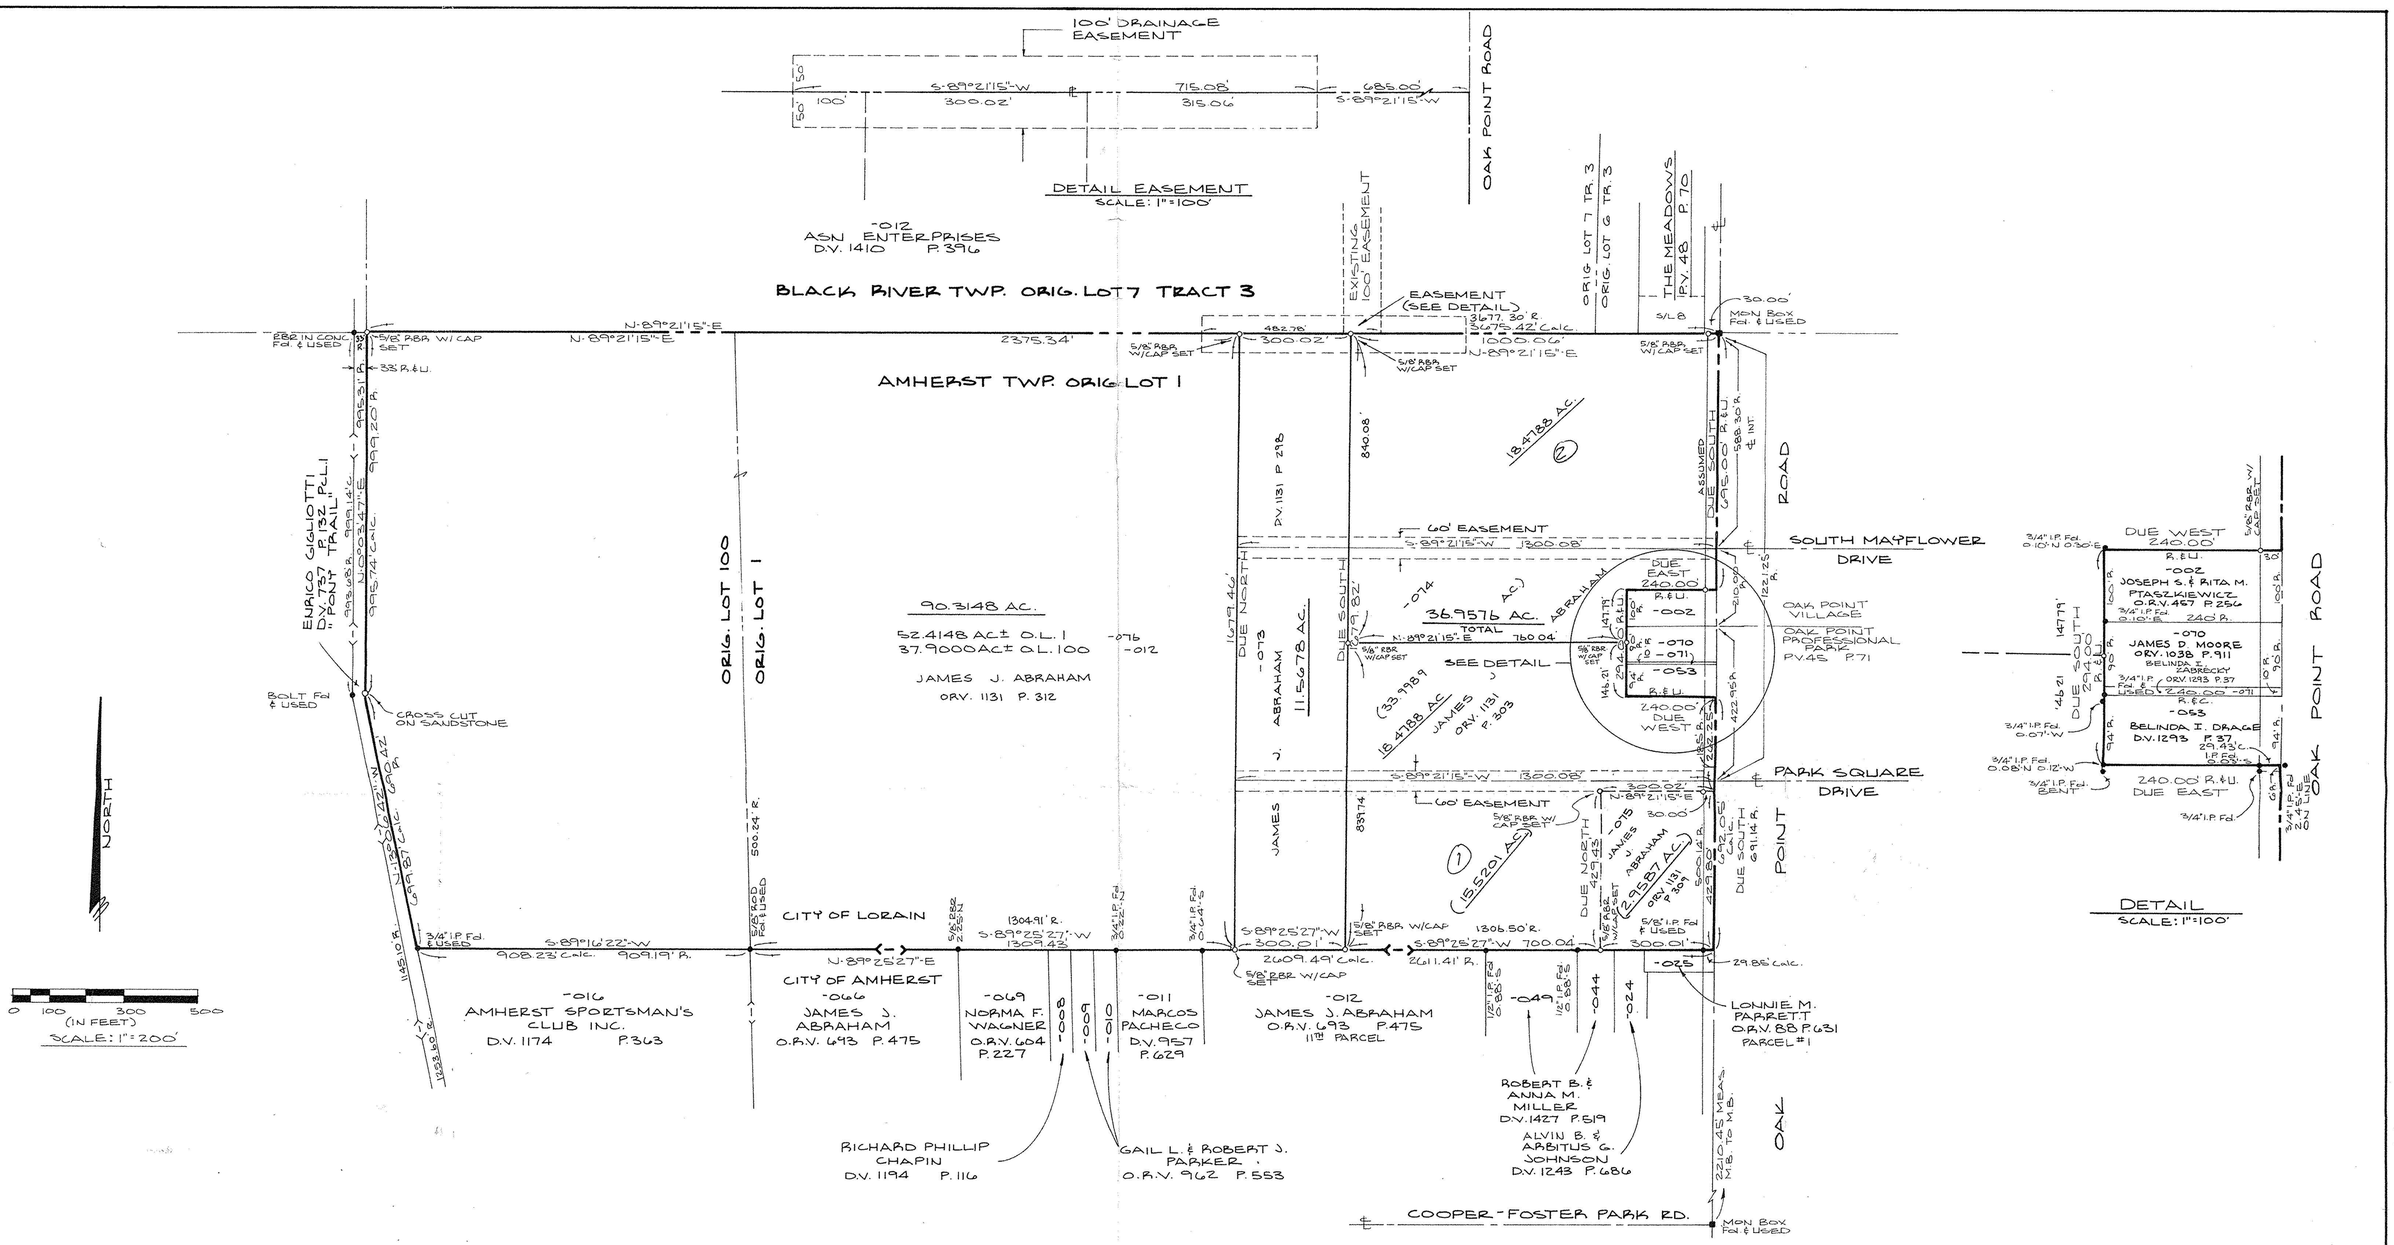

SURVEY MAP

PART OF ORIGINAL AMHERST TOWNSHIP

LOT NOS. 1 AND 100

CITY OF LORAIN COUNTY OF LORAIN

STATE OF OHIO

MAY 31, 1995

PREPARED BY:

KS ASSOCIATES INC.

ENGINEERS SURVEYORS

REVISED 08-17-95
REVISED 04-28-99
REVISED 06-29-99

David L. Elwell

DAVID L. ELWELL
REG. SURVEYOR NO. 6333

STATE OF OHIO DAVID L. ELWELL 6333 REGISTERED SURVEYOR

APPROVED
AS TO DESCRIPTION ONLY
Date August 4, 1999
City of Lorain
Per Engineering Dept.

APPROVED BY THE LORAIN CITY PLANNING COMMISSION ..... NO PLAT REQUIRED
8-10-99
SECRETARY LORAIN CITY PLANNING COMMISSION

#00192
APPROVED
LORAIN CO.
MAP DEPT.
DATE 9-8-99
PAGE 05-09-01B
BY D. Holland
VOID AFTER 99 00192

95-148