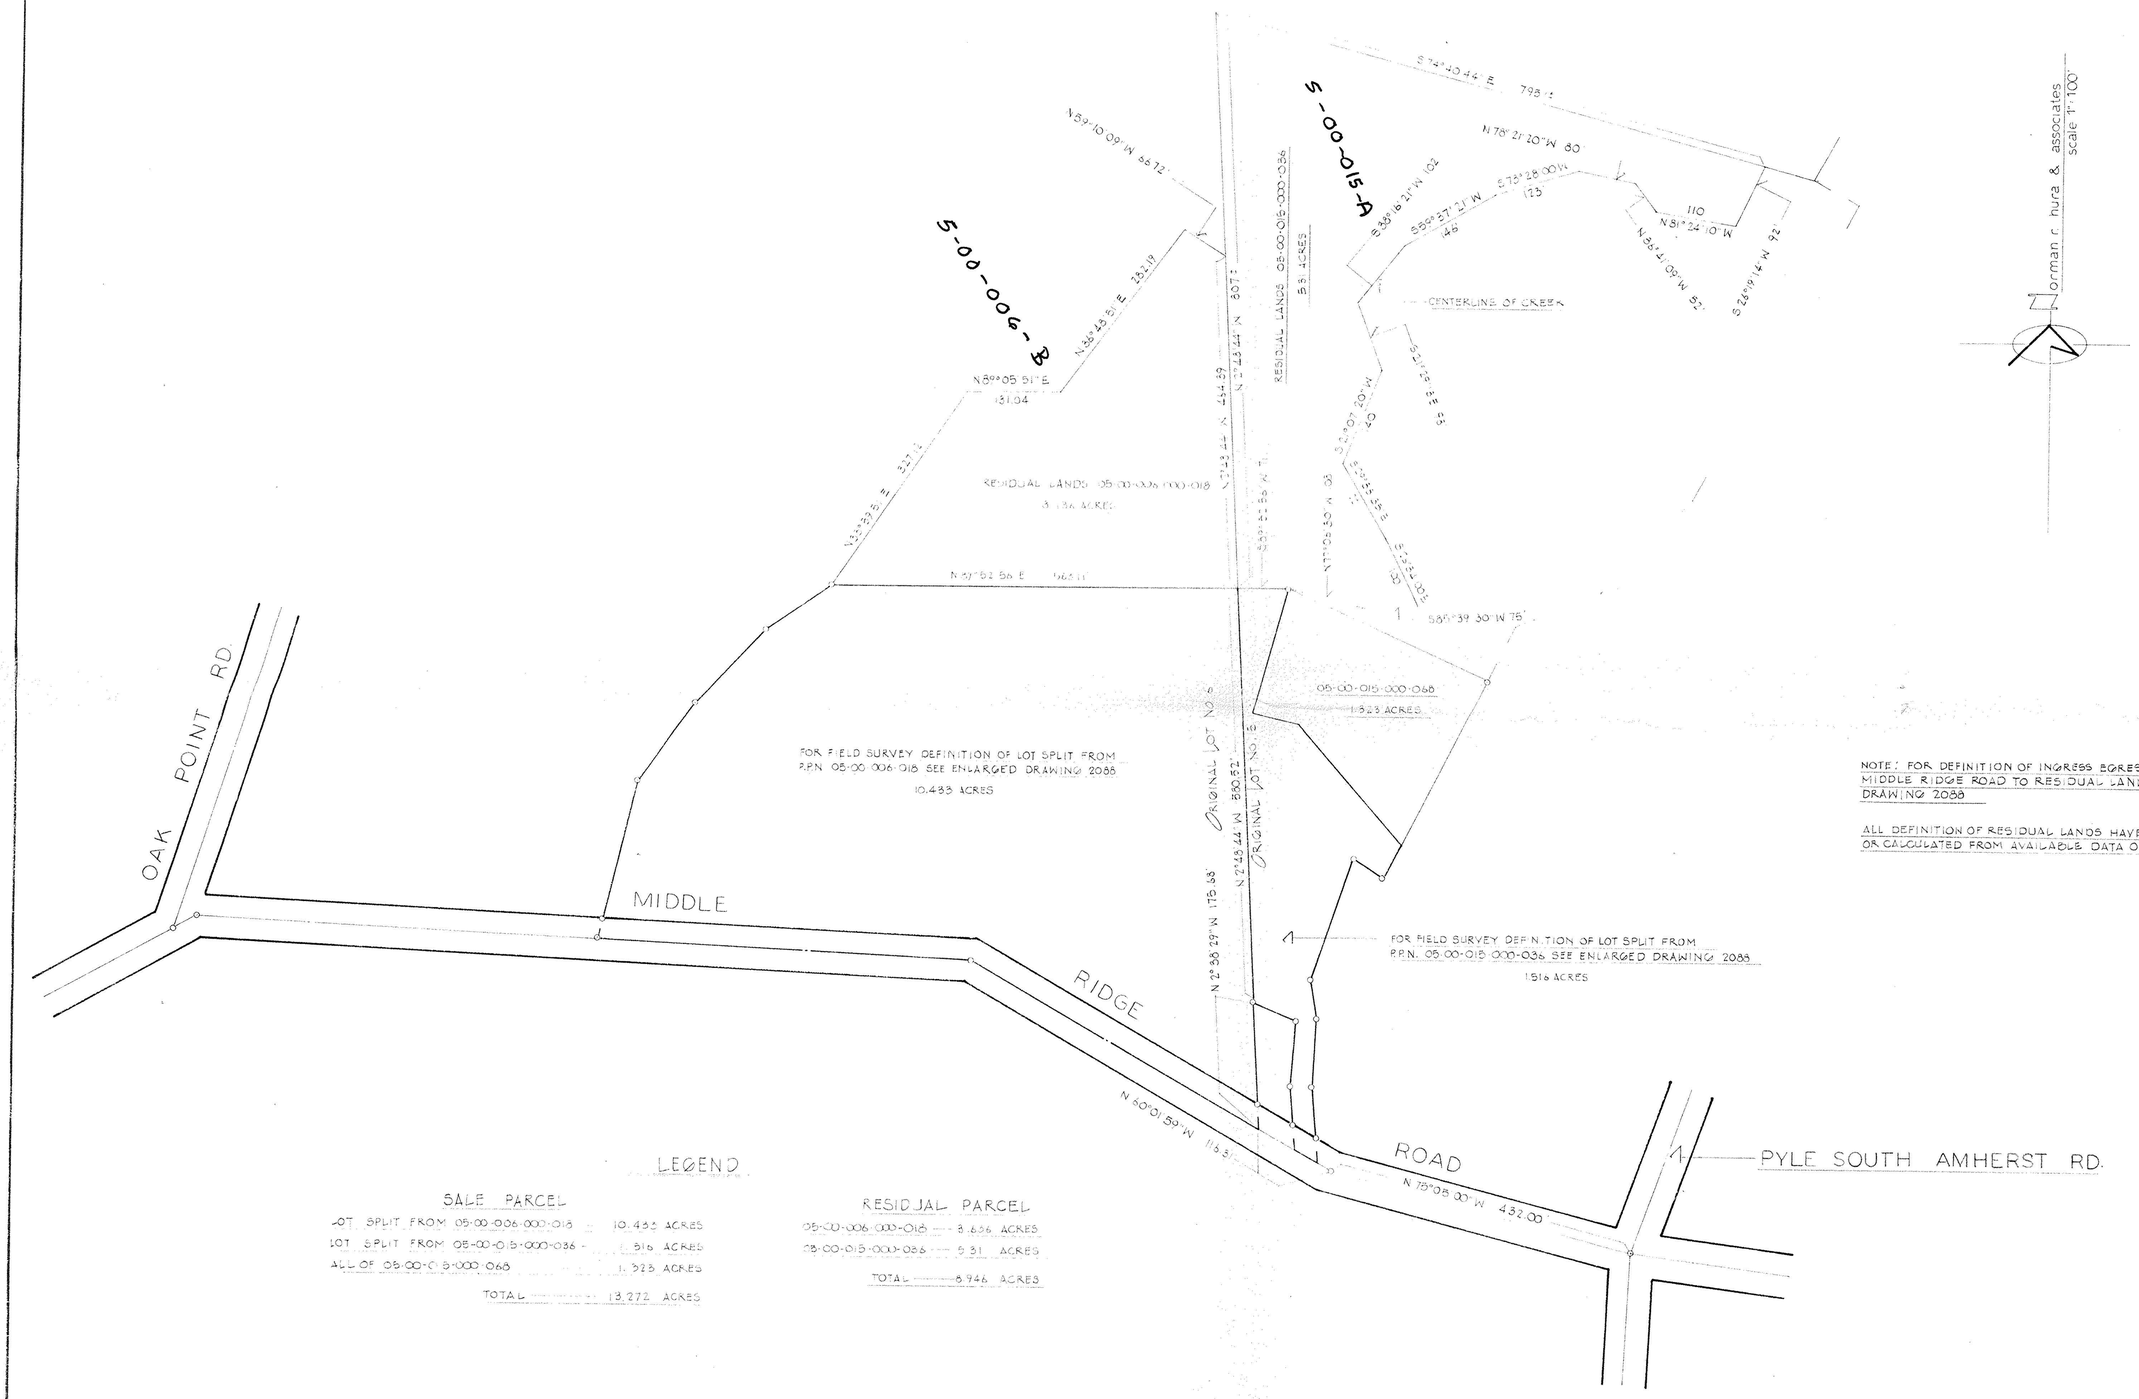

NOTE: FOR DEFINITION OF INGRESS EGRESS EASEMENT FROM MIDDLE RIDGE ROAD TO RESIDUAL LANDS SEE ENLARGED DRAWING 2088

ALL DEFINITION OF RESIDUAL LANDS HAVE BEEN TRANSCRIBED OR CALCULATED FROM AVAILABLE DATA OF RECORD

LEGEND

SALE PARCEL

LOT SPLIT FROM 05-00-006-000-018	10.433 ACRES
LOT SPLIT FROM 05-00-015-000-036	1.516 ACRES
ALL OF 05-00-015-000-068	1.923 ACRES
TOTAL	13.272 ACRES

RESIDUAL PARCEL

05-00-006-000-018	8.656 ACRES
05-00-015-000-036	8.31 ACRES
TOTAL	8.946 ACRES

NOVEMBER 1985

PB 59 P 6-8

PROPOSED LOT SPLIT

PINECREST ASSOCIATION
AMHERST — OHIO

2087