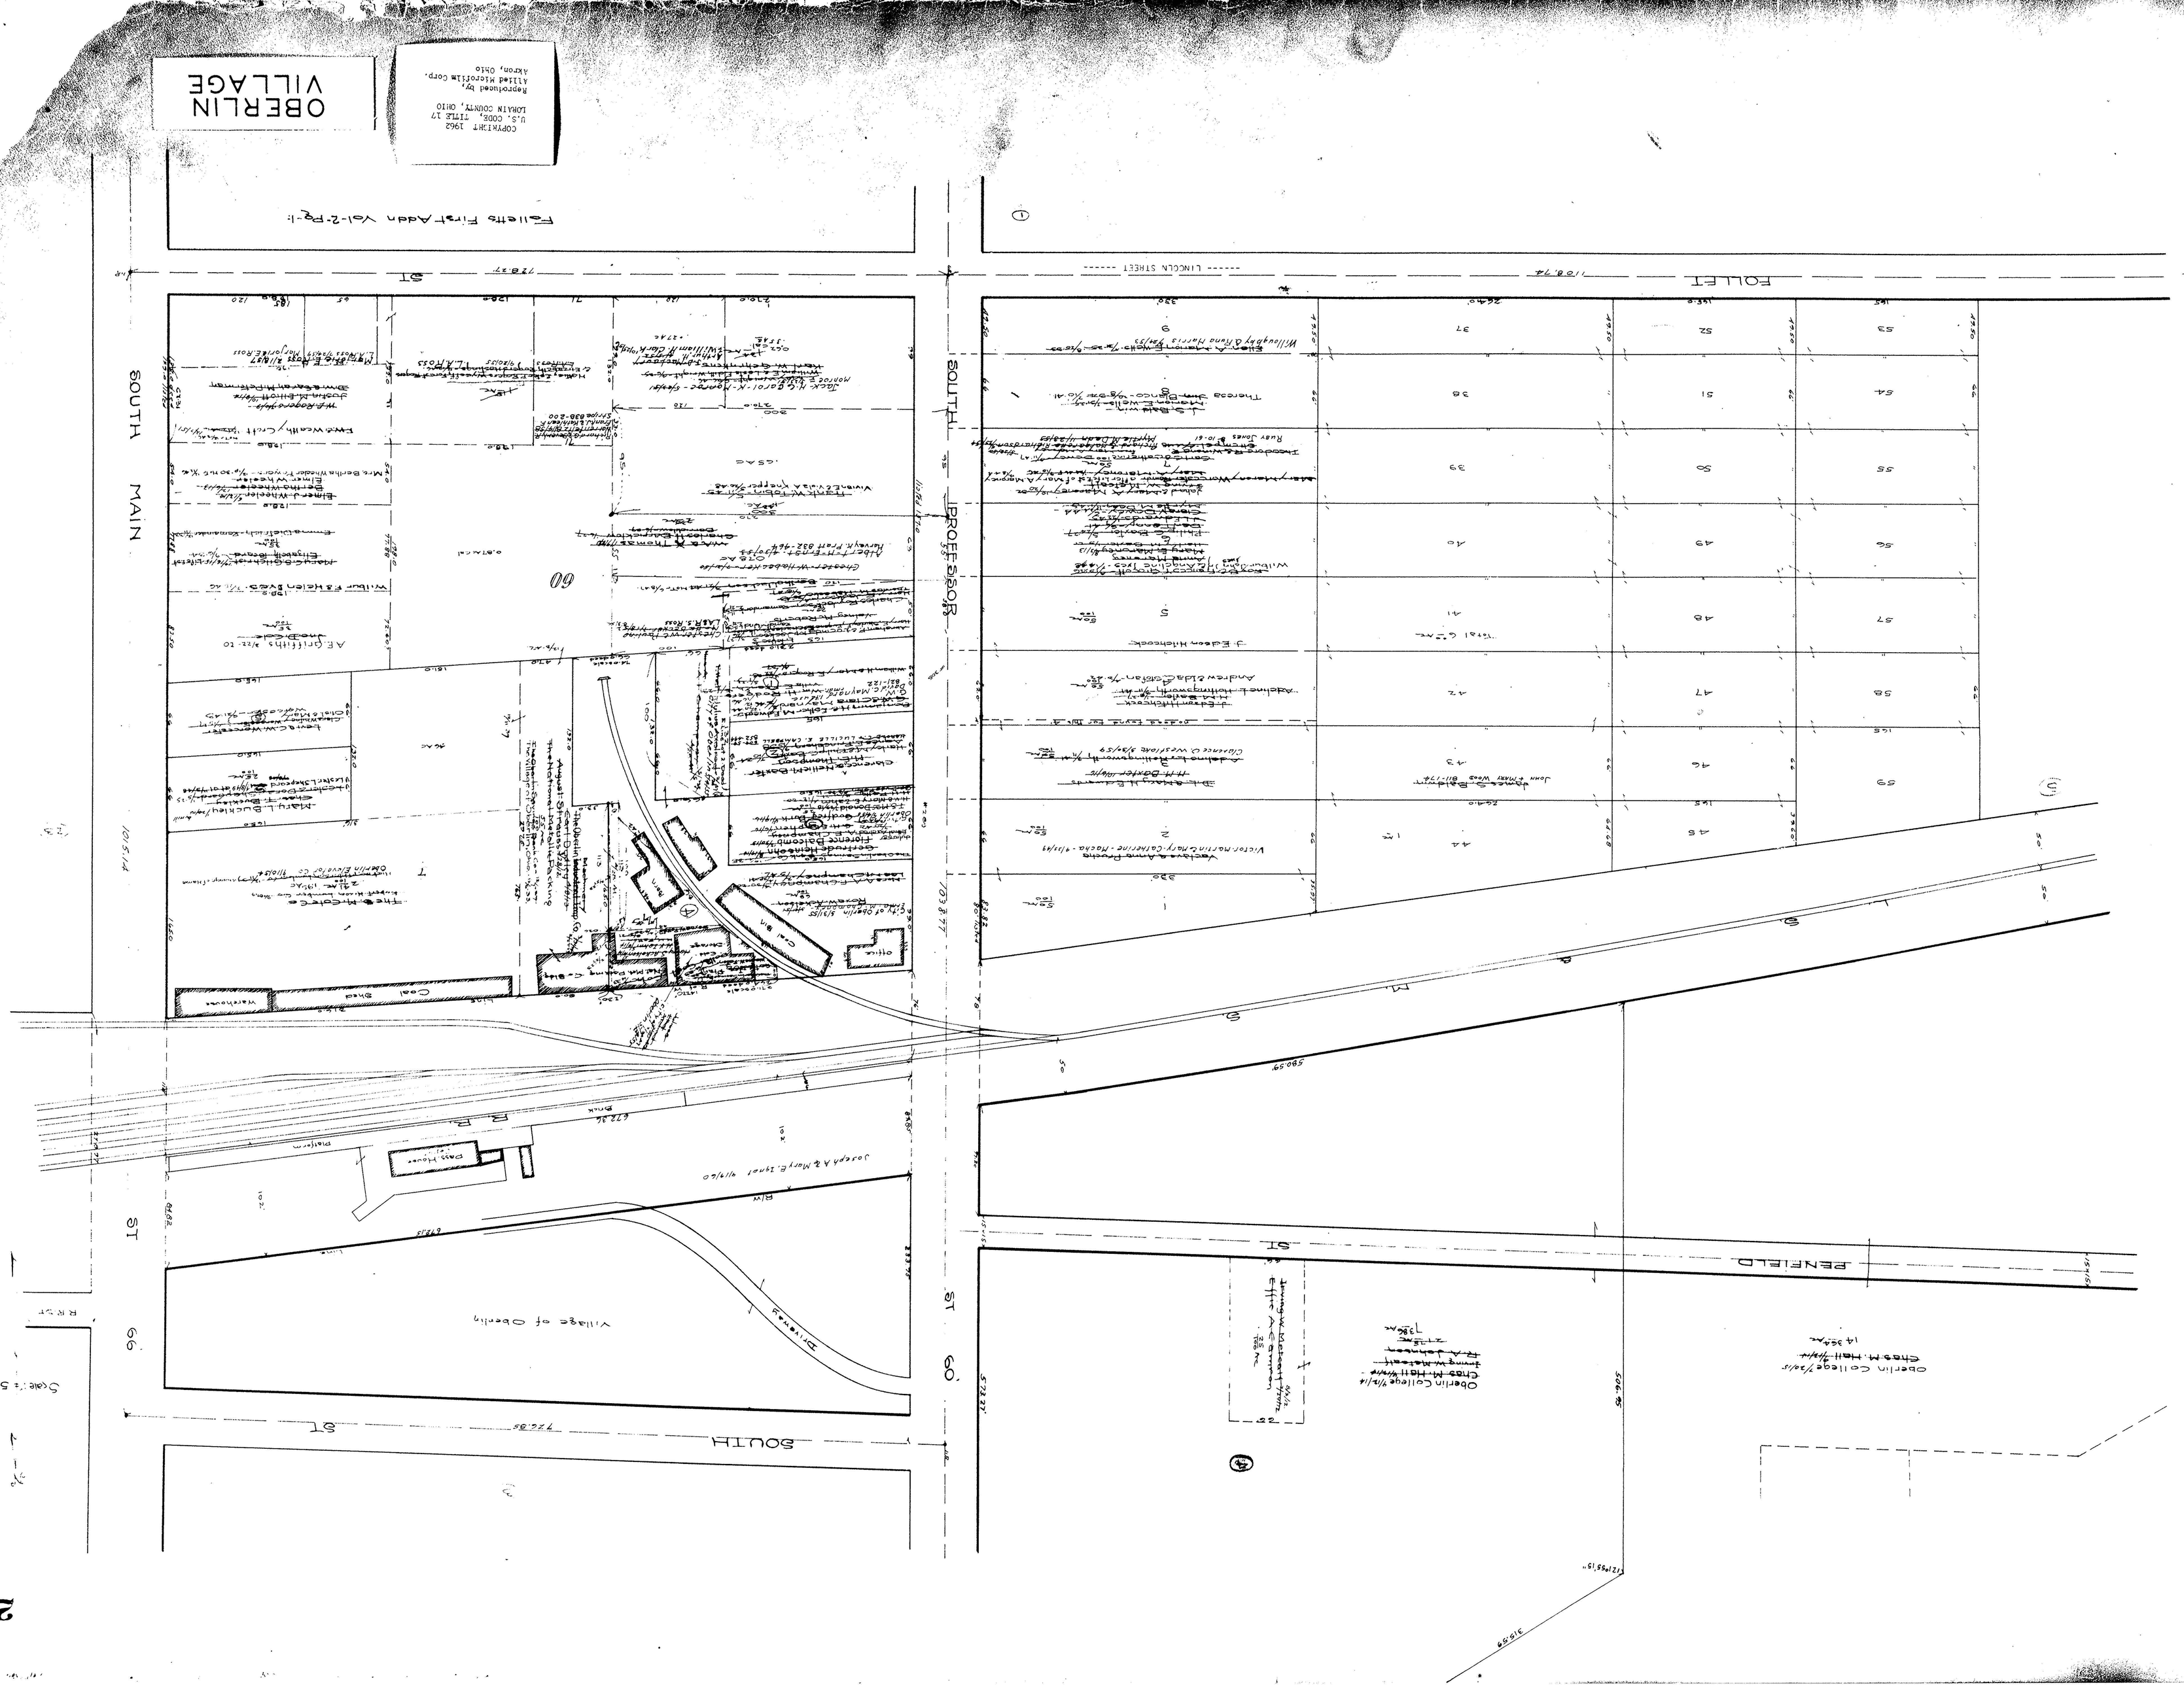
OBERLIN VILLAGE
COPYRIGHT 1942
U.S. CODE, TITLE 17
LORAIN COUNTY, OHIO
Reproduced by
Allied Microfilm Corp.
Akron, Ohio
Follett's First Addn Vol-2-Page-1
SOUTH MAIN ST
SOUTH ST
PROFESSOR ST
FOLLET
LINCOLN STREET
PENFIELD ST
Village of Oberlin
Oberlin College
Coal Shed
Water House
Depot
Platform
Joseph A & Mary E. Zenel
Victor Martin Car/Carline - Racine
Clarence O Westlake
Andrew Blackburn
J. Edwin Hitchcock
Wilbur Fletcher
Albert Pierce
Frank Wilson
Elmer J. Winter
Mrs. Bertha Winter
Ewe Wealth / Credit
Oberlin Elevator Co
The McCleery Co
Oberlin Coal Co
Oberlin College
Chas M. Hall
14 acres
Scale: 1" = 50'