05-00-018-104-055

#13212

05-00-018-104-

#13212

Mark 31, 1959 - Plotted

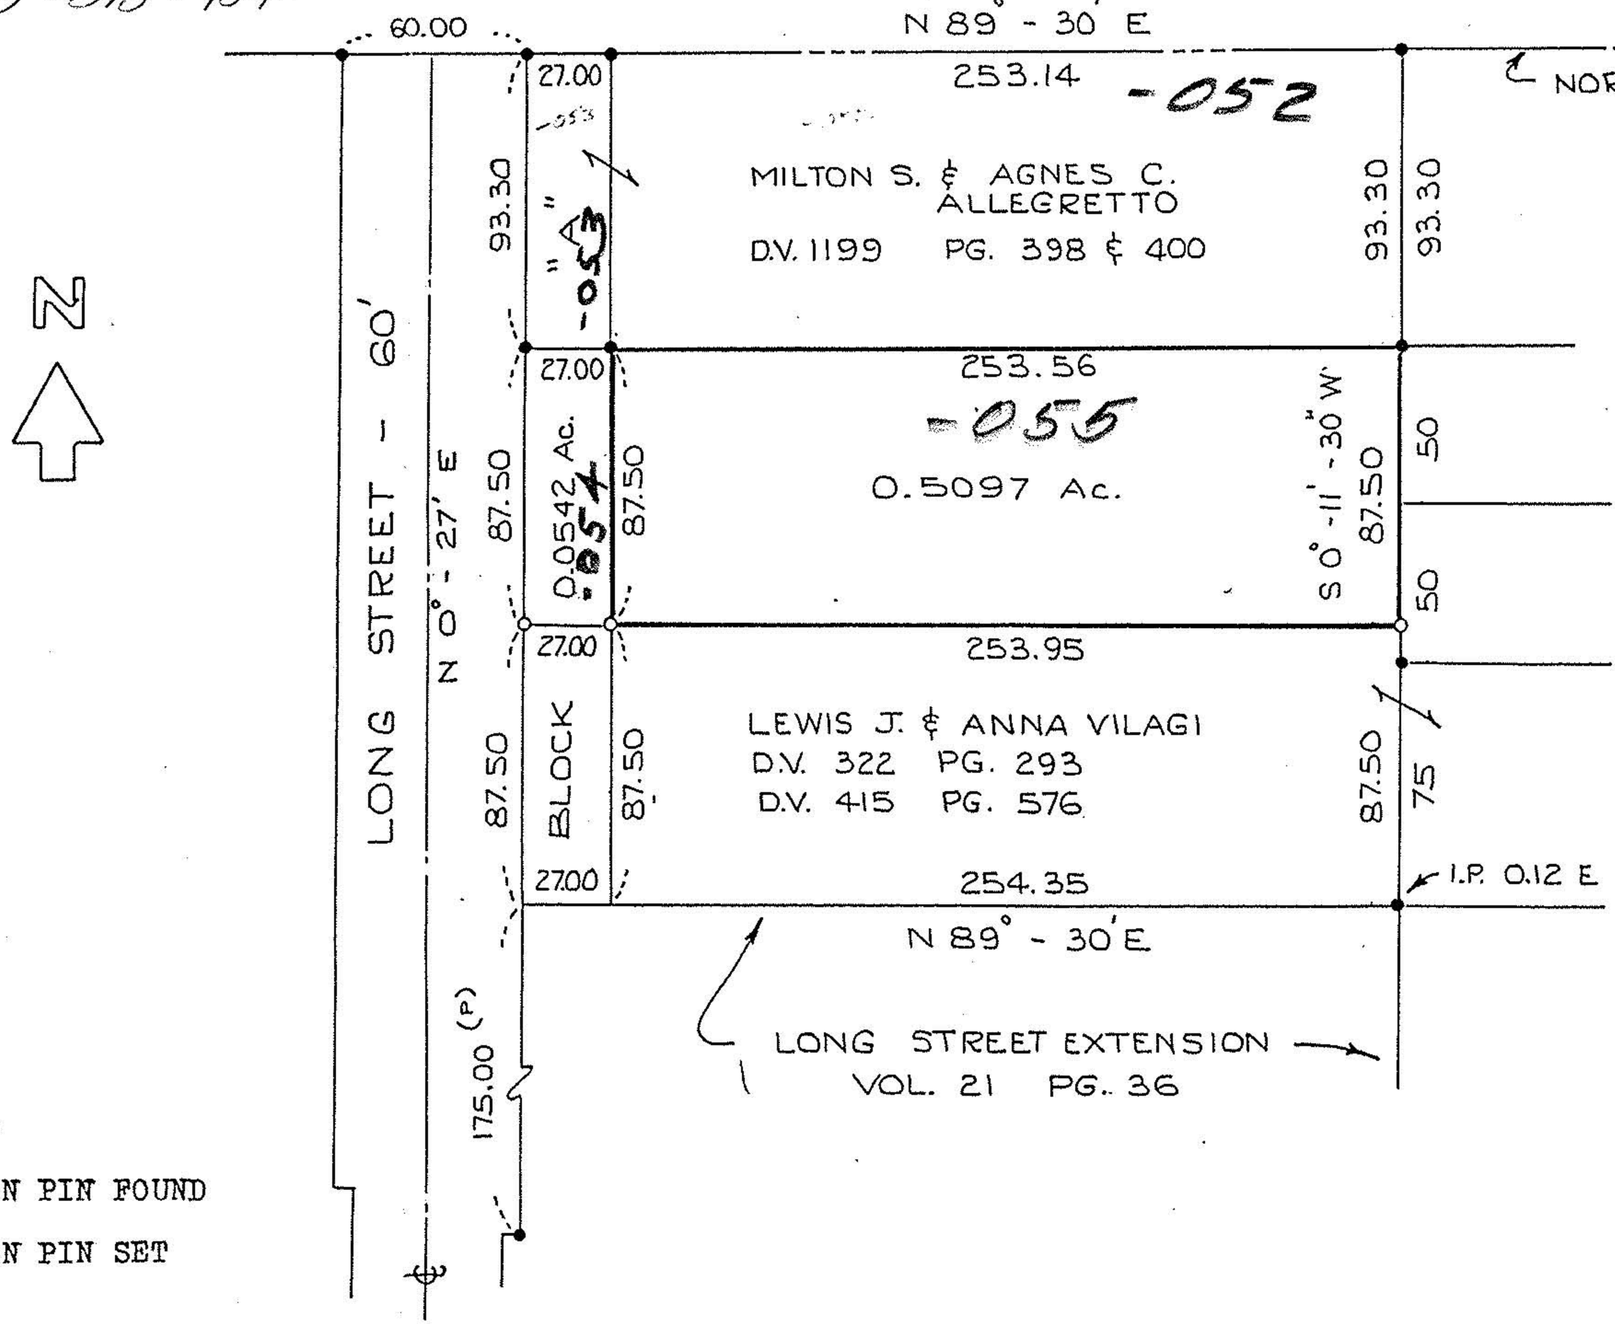

APPROVED
LORAIN CO.
MAP DEPT.
DATE 11-5-79
PAGE 5-00-018-B
BY Carolyn E. Francis
VOID AFTER 13212

PLAT OF SURVEY FOR

LEWIS J. and ANNA VILAGI

BEING PART OF LOT 18, AMHERST TWP.
CITY OF AMHERST
COUNTY OF LORAIN, STATE OF OHIO

SCALE 1"-60' AUGUST 1979

LEGEND

- • IRON PIN FOUND
- o IRON PIN SET

I hereby certify this plat, made expressly for Lewis J. and Anna Vilagi, to be a true delineation of a survey made by me in August, 1979.

Richard A. Mitiska

Richard A. Mitiska
Registered Surveyor No. 5412