05-00-023-110-

#18476

APPROVED
LORAIN CO.
MAP DEPT.
DATE 6-12-89
PAGE 5-00-023
BY CAROL FRANCIS
VOID AFTER #18476

#18476

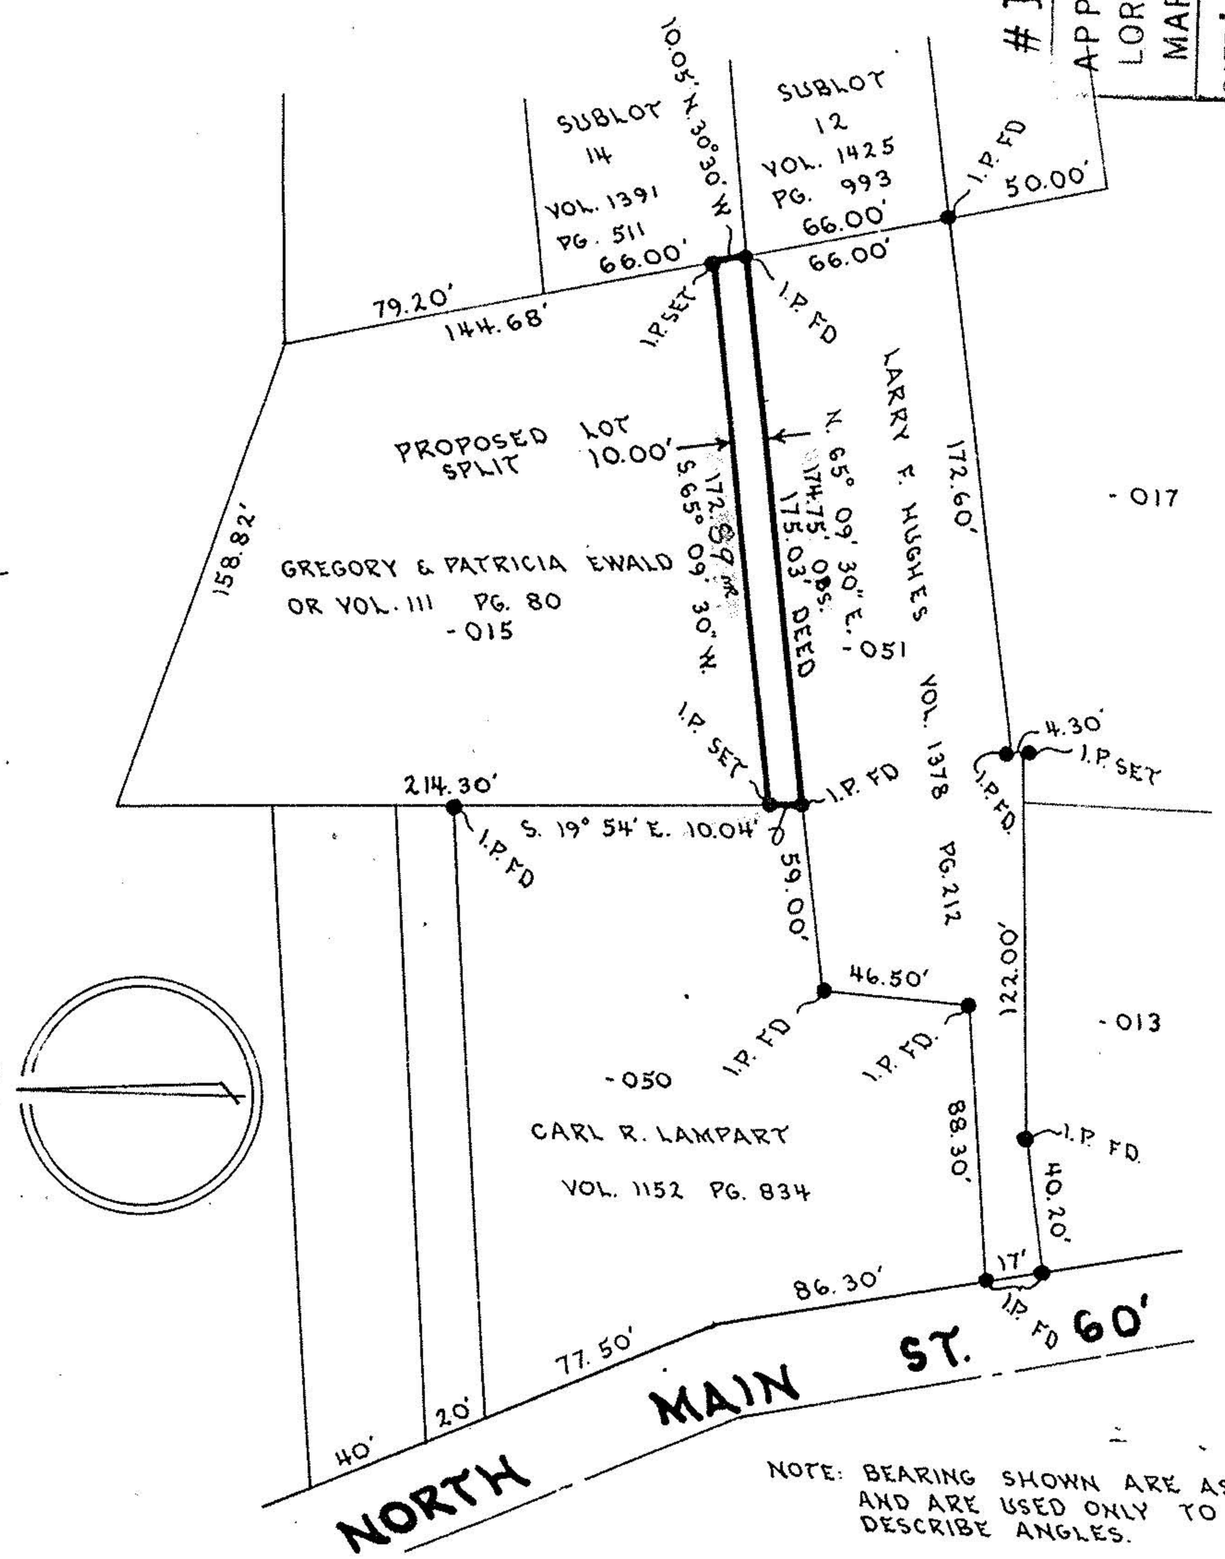

NOTE: BEARING SHOWN ARE ASSUMED AND ARE USED ONLY TO DESCRIBE ANGLES.

NOTE ONLY COPIES SIGNED WITH RED INK SHALL BE CONSIDERED VALID

Patrick A. McGannon

PATRICK A. McGANNON PS 7154

0 30' 60'

PROPOSED LOT SPLIT

Prepared For: LARRY AND SANDY HUGHES
225 NORTH MAIN STREET AMHERST, OHIO

Date 16-MAY-1989

Drawn P.A.McG

Scale 1" = 60'

05-00-023-110-051 , 05-00-023-110-015

Patrick A. McGannon, Registered
Professional Surveyor
1731 Gettysburg Drive, Lorain, Ohio., Ph (216) 282 2712

STATE OF OHIO
PATRICK A. McGANNON
7154
REGISTERED
PROFESSIONAL SURVEYOR