PLAT OF LOT SPLIT FROM P.P.N. 5-00-023-117-003 & 5-00-023-117-020

328 CLEVELAND STREET - AMHERST, OHIO

APRIL 1986

REVISED MAY 27-1986

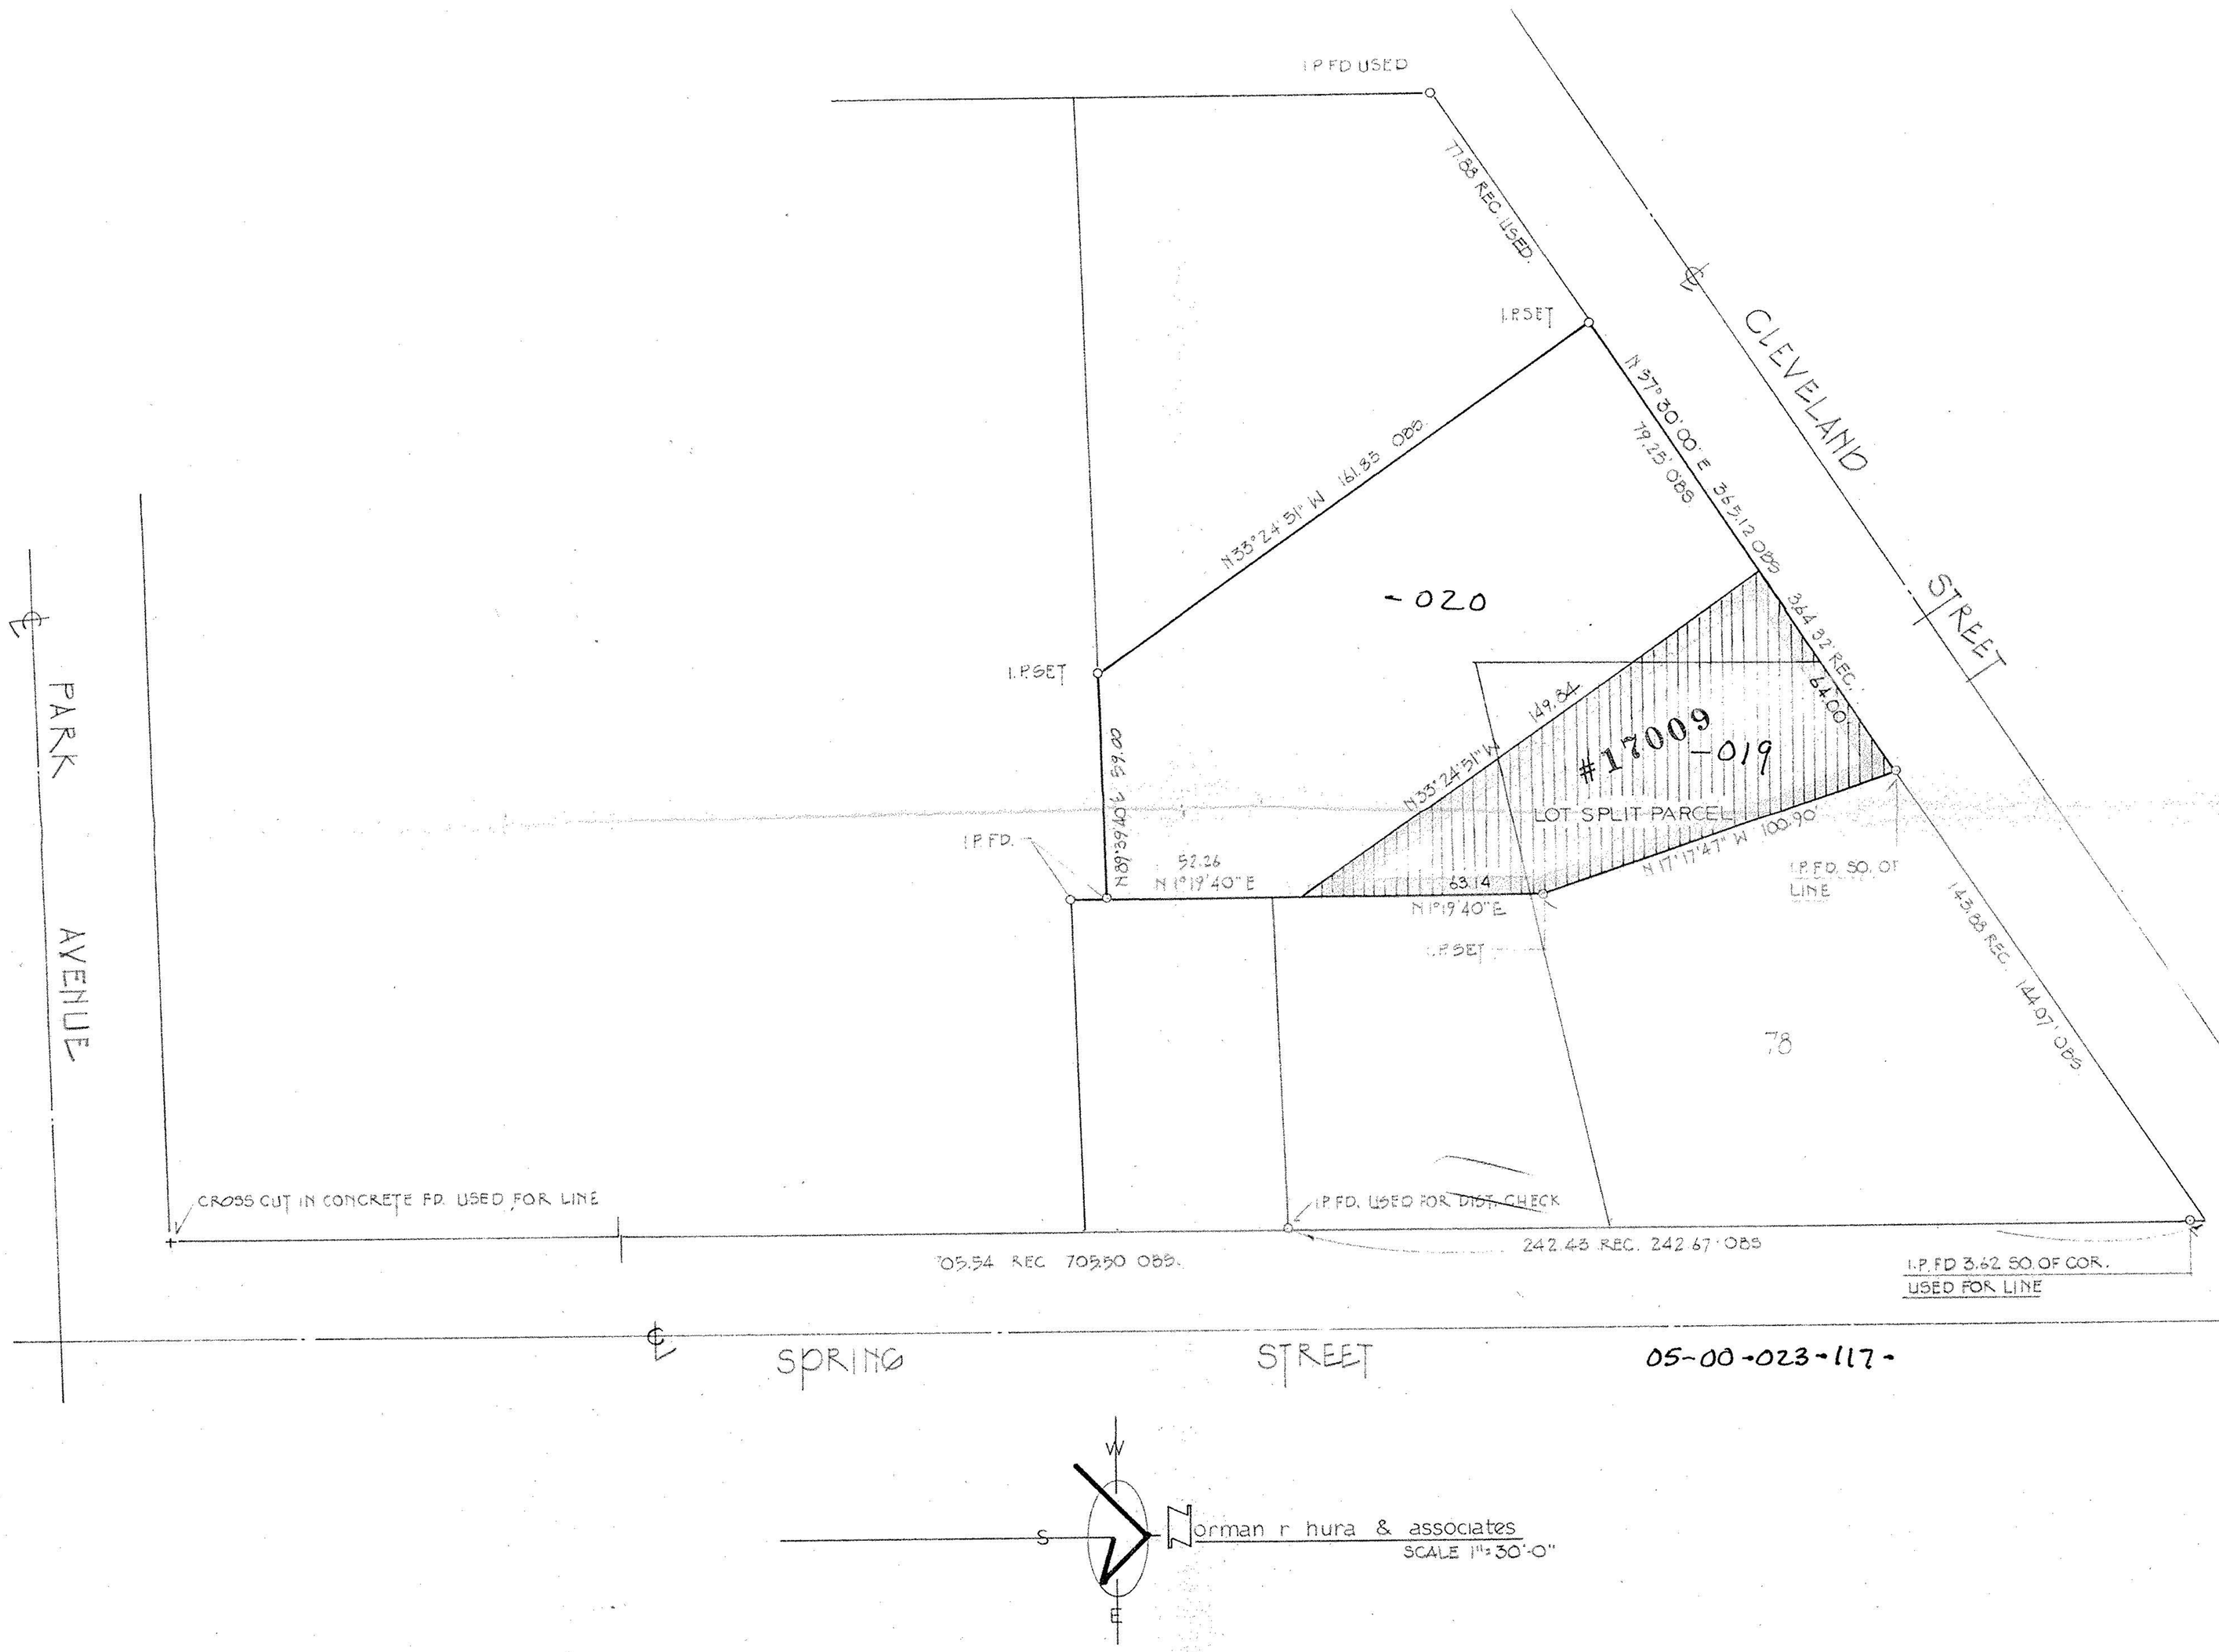

#17009

APPROVED
LORAIN CO.
MAP DEPT.
DATE 9-16-86
PAGE 5-00-023 B
BY C. FRANCIS
VOID AFTER 17009

STATE OF OHIO
N. R. HURA
S-5208
REGISTERED PROFESSIONAL SURVEYOR

3006