05-00-023-115

#18399

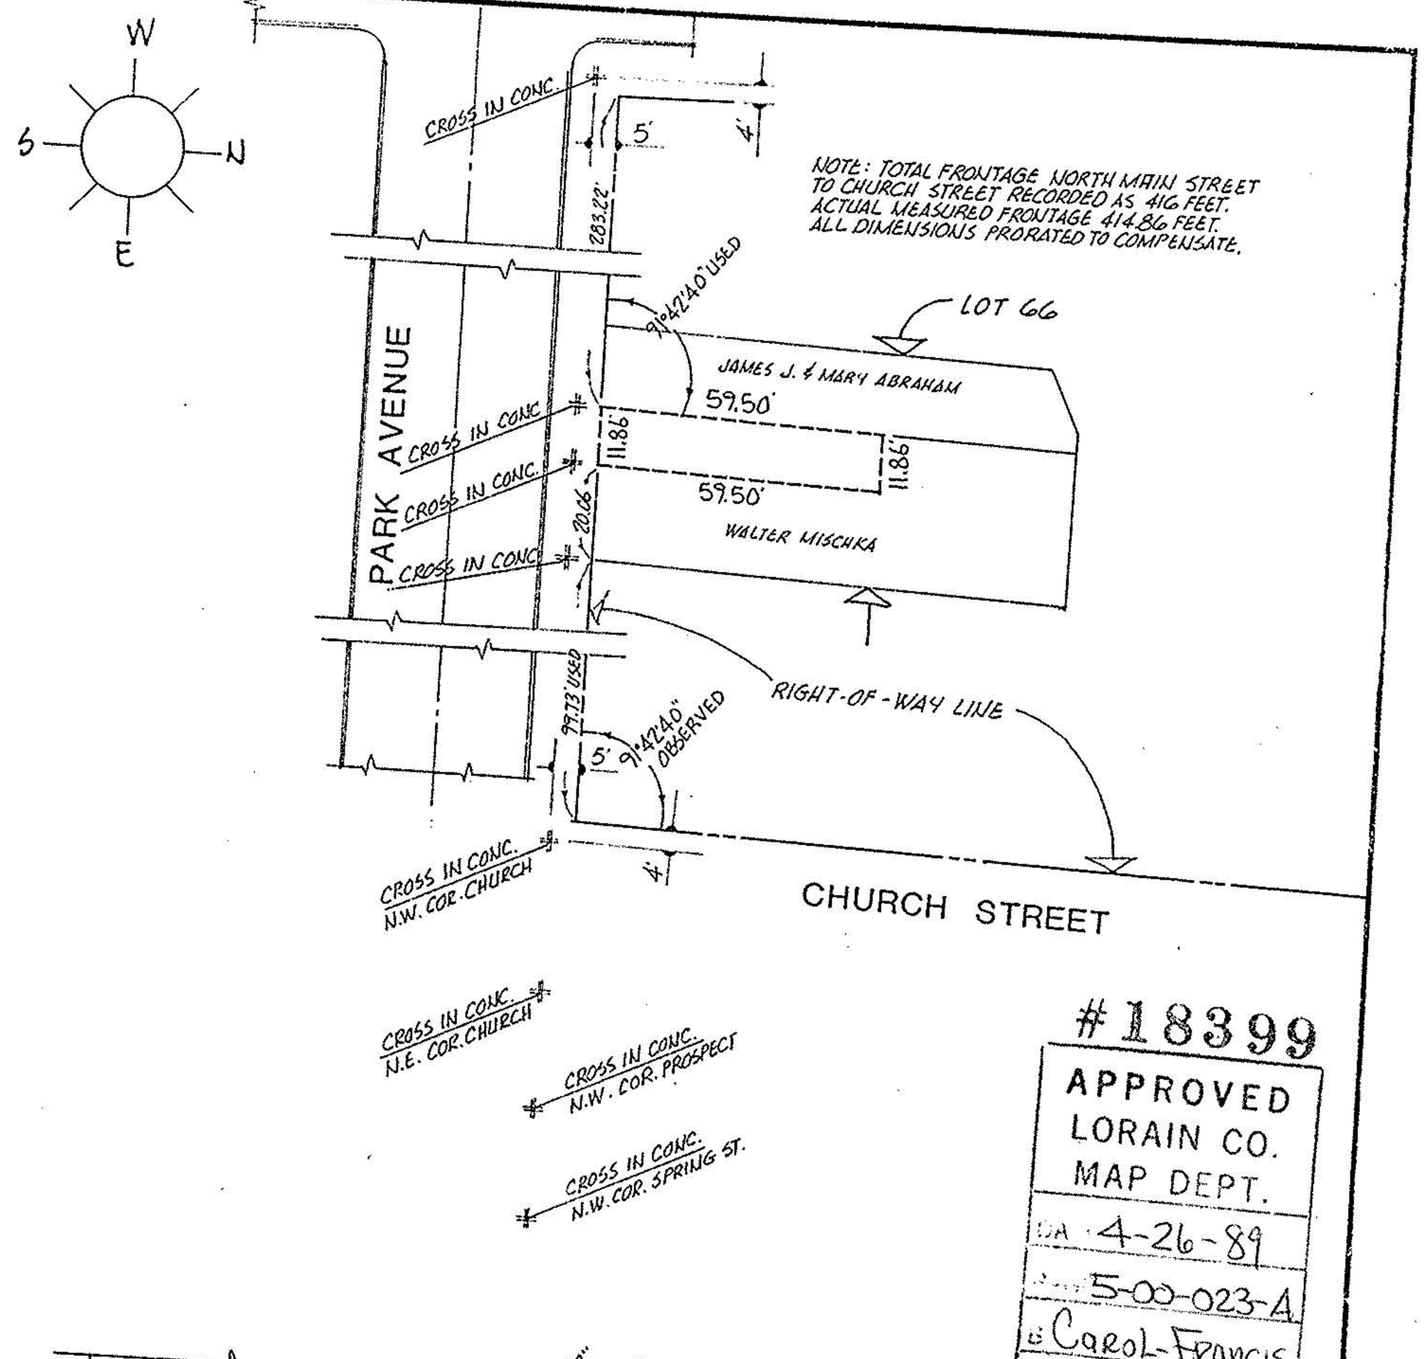

#18399
APPROVED
LORAIN CO.
MAP DEPT.
DATE 4-26-89
PAGE 5-00-023-A
BY Carol-Francis
VOID AFTER # 18399

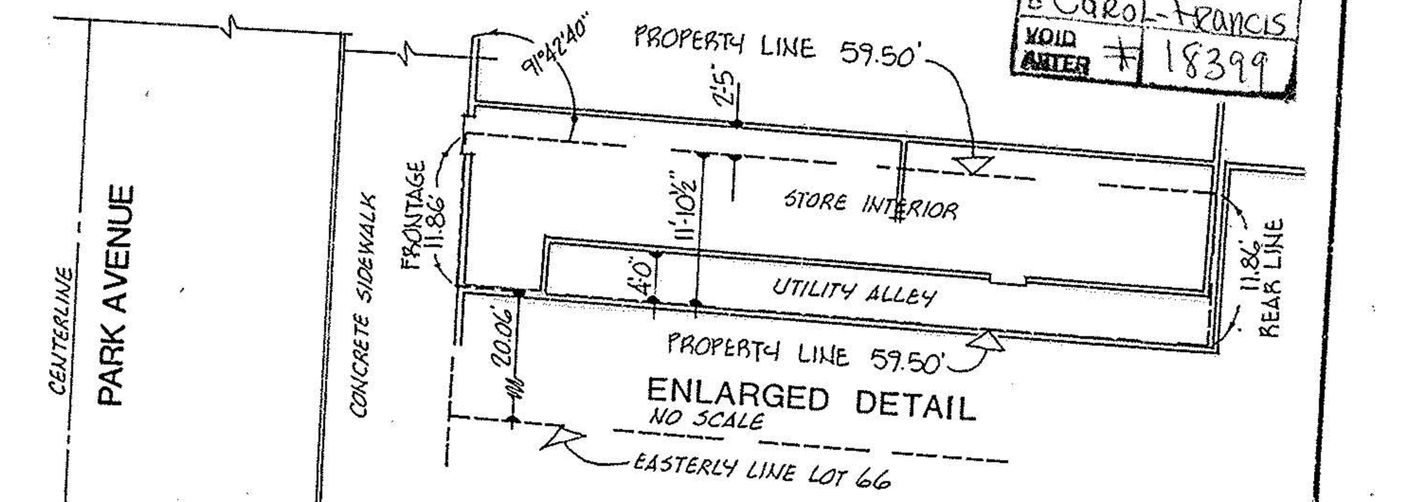

ACREAGE	0.016
DATE	SEPT. 88
DRAWN	MGH
SCALE	1" = 40 ft.

PREPARED FOR MR. TOM SANBORN, ATTY AT LAW

STATE OF OHIO
MICHAEL G. HURA
No. 4712
REGISTERED SURVEYOR

MICHAEL G. HURA registered surveyor
12706 MASON ROAD, VERMILION, OHIO [216] 965-4040

CITY OF AMHERST

PERIMETER SURVEY

SUBLOT PART OF 66 OF ORIGINAL VILLAGE PLAT
Volume 1 Page 186 of PLATS
PART OF O.L. 23 TRACT ____ SECTION ____ OF AMHERST TOWNSHIP LORAIN CO., OHIO
Perm. Parcel No ____ Ref. deed:

5-00-023-A

05-00-023-115

#18399

W
S
N
E
CROSS IN CONC.
5'
4'
283.22'
NOTE: TOTAL FRONTAGE NORTH MAIN STREET TO CHURCH STREET RECORDED AS 416 FEET. ACTUAL MEASURED FRONTAGE 414.86 FEET. ALL DIMENSIONS PRORATED TO COMPENSATE.
PARK AVENUE
9°42'40" USED
LOT 66
JAMES J. & MARY ABRAHAM
59.50'
11.86'
CROSS IN CONC.
CROSS IN CONC.
CROSS IN CONC.
20.06'
59.50'
11.86'
WALTER MISCHKA
79.73' USED
5'
9°42'40" OBSERVED
RIGHT-OF-WAY LINE
CROSS IN CONC. N.W. COR. CHURCH
4'
CHURCH STREET
CROSS IN CONC. N.E. COR. CHURCH
CROSS IN CONC. N.W. COR. PROSPECT
CROSS IN CONC. N.W. COR. SPRING ST.

#18399
APPROVED
LORAIN CO.
MAP DEPT.
DATE 4-26-89
PAGE 5-00-023-A
BY Carol-Francis
VOID AFTER # 18399

9°42'40"
PROPERTY LINE 59.50'
2.5'
FRONTAGE 11.86'
11'-10½"
STORE INTERIOR
4'-0"
UTILITY ALLEY
11.86' REAR LINE
20.06'
PROPERTY LINE 59.50'
CENTERLINE
PARK AVENUE
CONCRETE SIDEWALK
ENLARGED DETAIL
NO SCALE
EASTERLY LINE LOT 66

ACREAGE 0.016
DATE SEPT. 88
DRAWN MGH
SCALE 1" = 40 ft.

PREPARED FOR MR. TOM SANBORN, ATTY AT LAW

STATE OF OHIO
MICHAEL G. HURA
No. 4712
REGISTERED SURVEYOR

MICHAEL G. HURA registered surveyor
12706 MASON ROAD, VERMILION, OHIO [216] 965-4040

CITY OF AMHERST

PERIMETER SURVEY

SUBLOT PART OF 66 OF ORIGINAL VILLAGE PLAT
Volume 1 Page 186 of PLATS
PART OF O.L. 23 TRACT ____ SECTION ____ OF AMHERST TOWNSHIP LORAIN CO., OHIO
Perm. Parcel No ____ Ref. deed:

5-00-023-A

05-00-023-A-115-012