#22256

APPROVED
LORAIN CO.
MAP DEPT

DATE 8/13/97

PAGE 5-00-023-A

BY K. Colbert

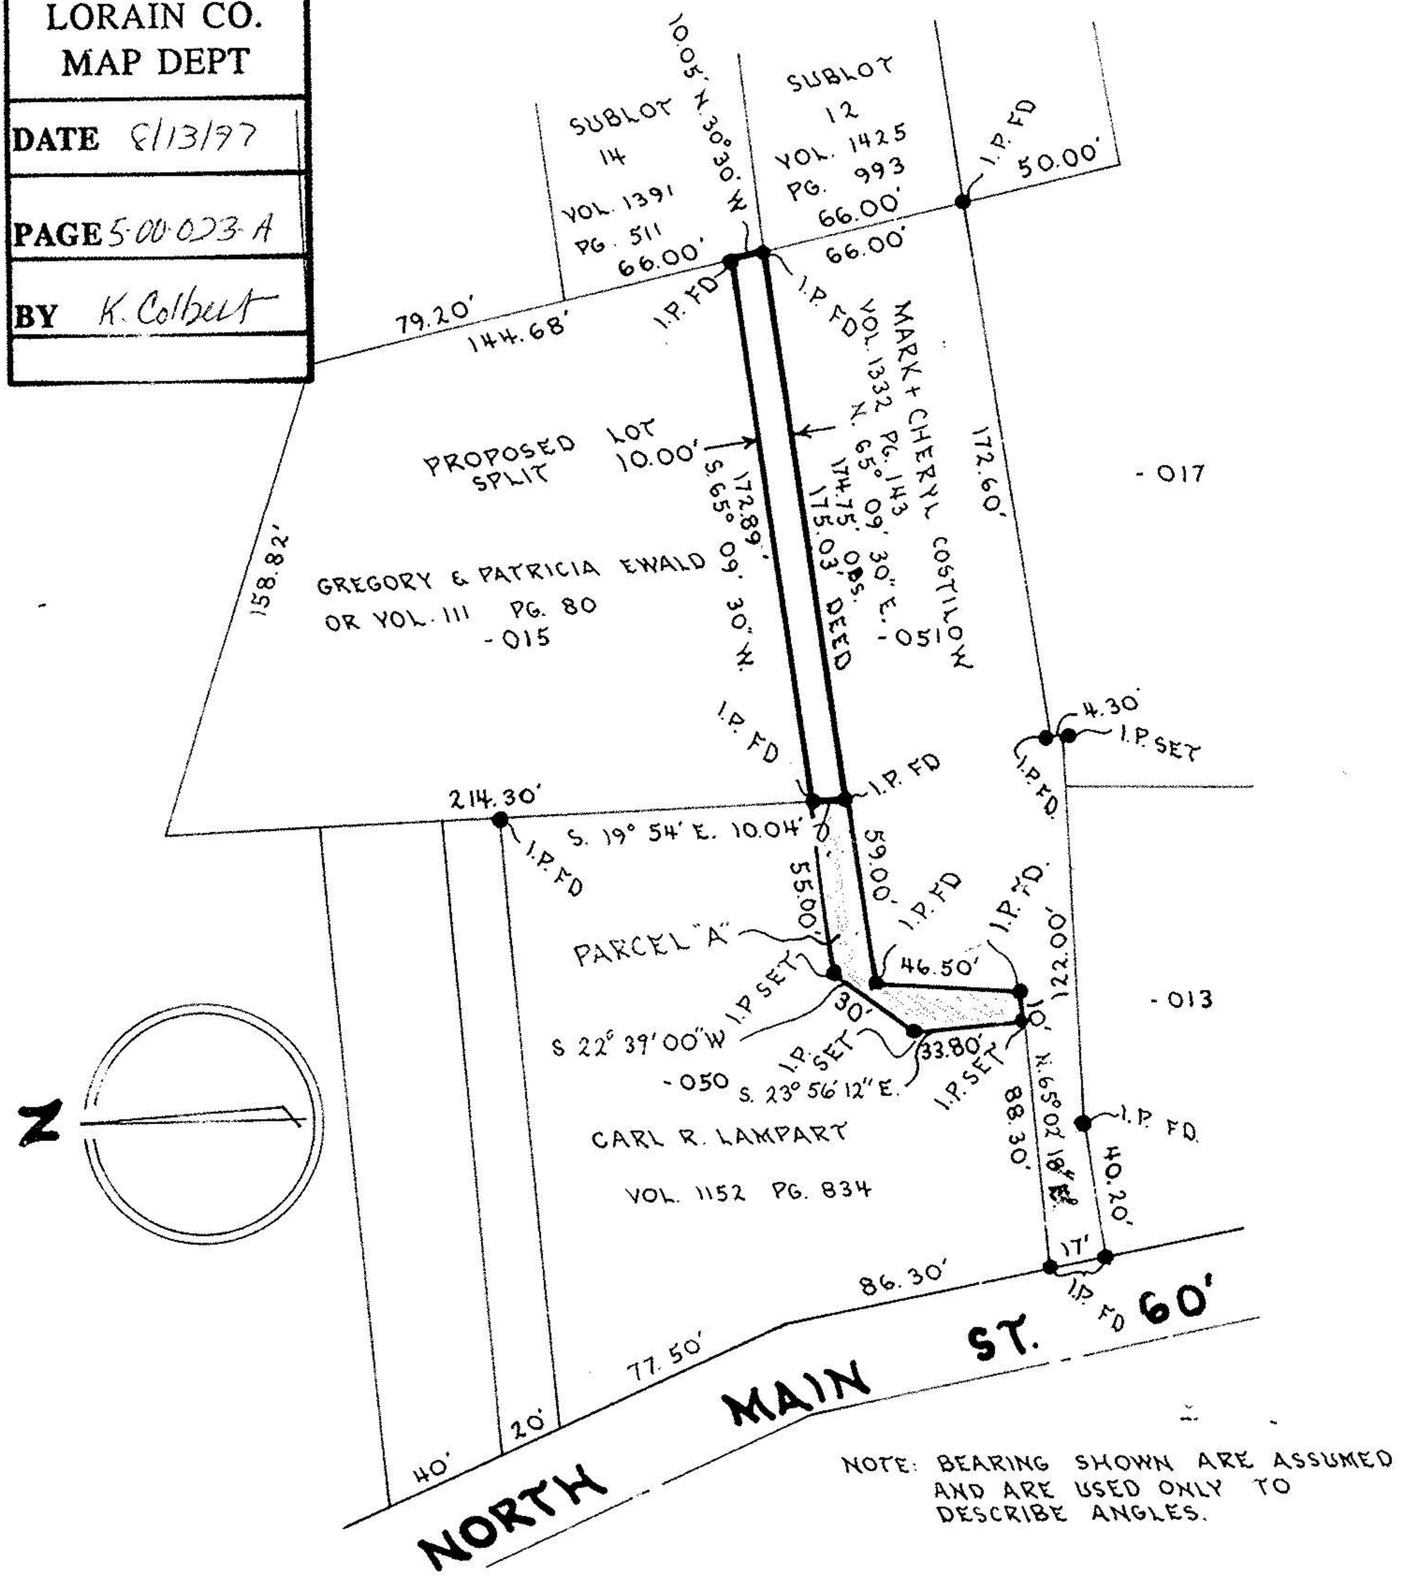

NOTE: BEARING SHOWN ARE ASSUMED AND ARE USED ONLY TO DESCRIBE ANGLES.

0 30' 60'

NOTE ONLY COPIES SIGNED WITH RED INK SHALL BE CONSIDERED VALID

Patrick A. McGannon

PATRICK A McGANNON PS 7154

PROPOSED LOT SPLIT

Prepared For: MARK COSTILOW
225 NORTH MAIN STREET AMHERST, OHIO

Date APRIL 12, 1997

Drawn P.A.McG

Scale 1" = 60'

05-00-023-110-051 , 05-00-023-110-015

Patrick A. McGannon, Registered
Professional Surveyor
1731 Gettysburg Drive, Lorain, Ohio., Ph (216) 282 2712

STATE OF OHIO
PATRICK A. McGANNON
7154
REGISTERED
PROFESSIONAL SURVEYOR