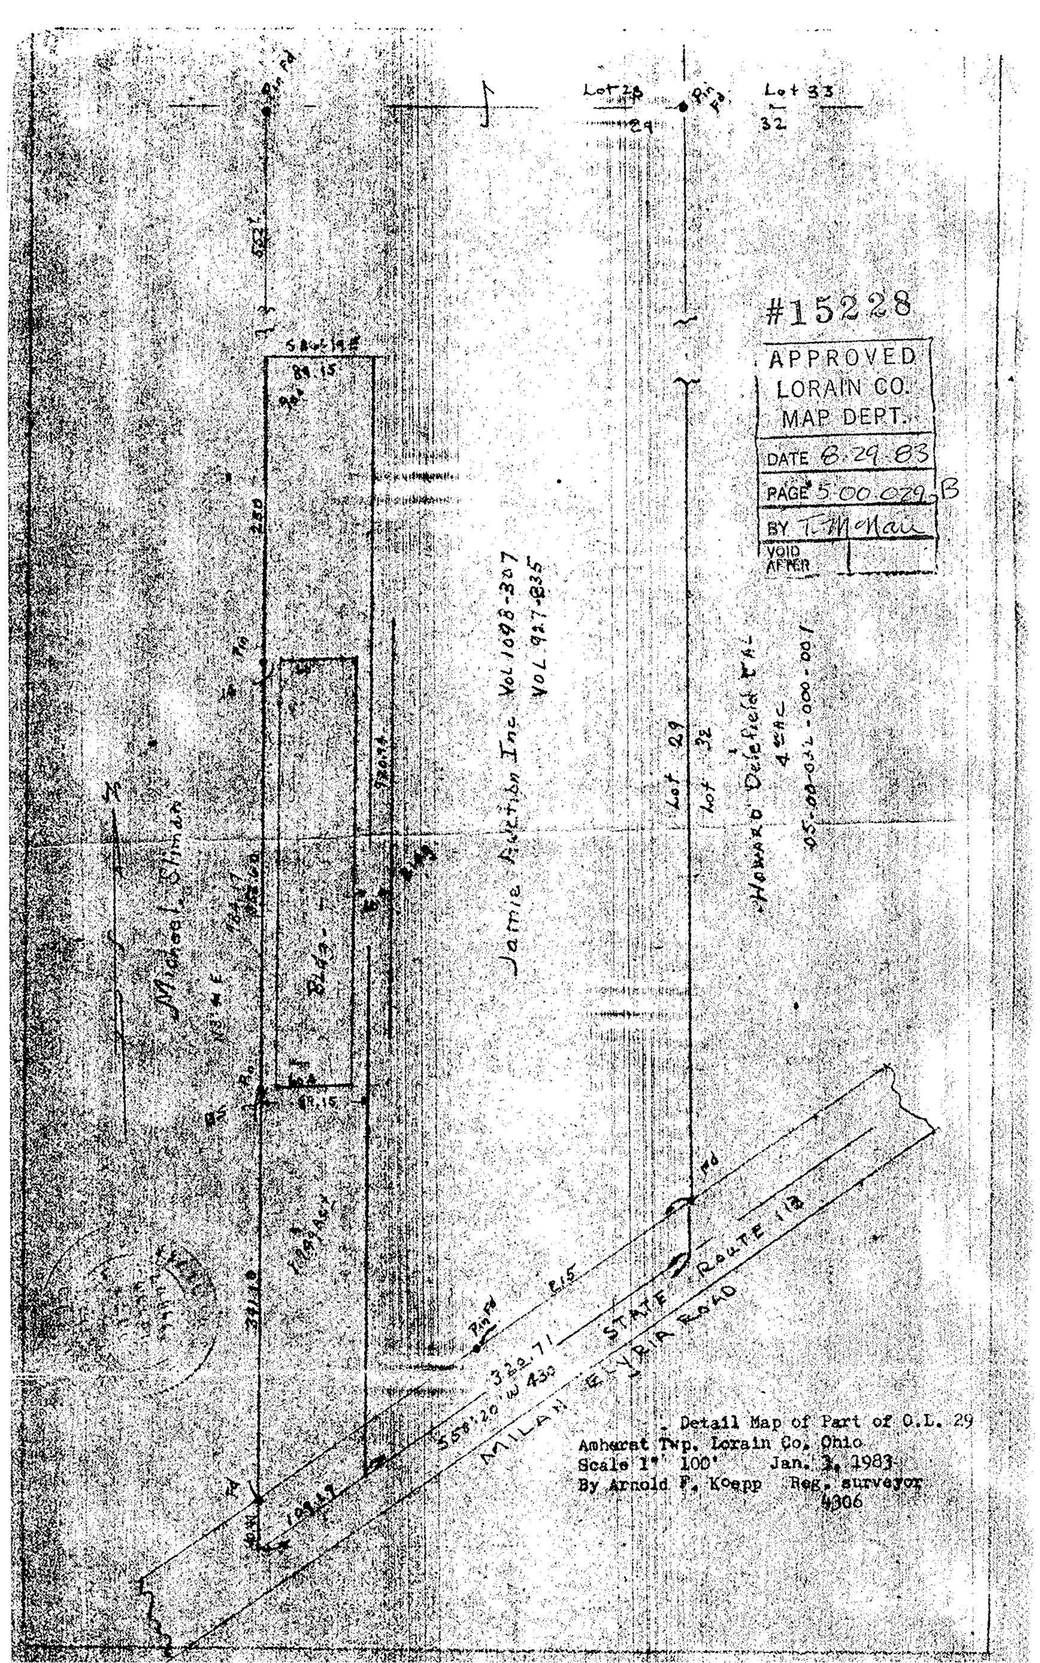
Lot 28
Lot 33
#15228
APPROVED
LORAIN CO.
MAP DEPT.
DATE 8.29.83
PAGE 5.00.029 B
BY T. McNair
VOID
AFTER
Jamie Auction Inc Vol 1098-307
Vol 927-835
Howard Delafield ETAL
4 ac ±
05-00-028-000-001
Michael Sliman
Bldg.
Lot 29
Lot 32
MILAN ELYRIA ROAD
STATE ROUTE 113
Detail Map of Part of O.L. 29
Amherst Twp. Lorain Co. Ohio
Scale 1" 100' Jan. 3, 1983
By Arnold F. Koepp Reg. surveyor
4306

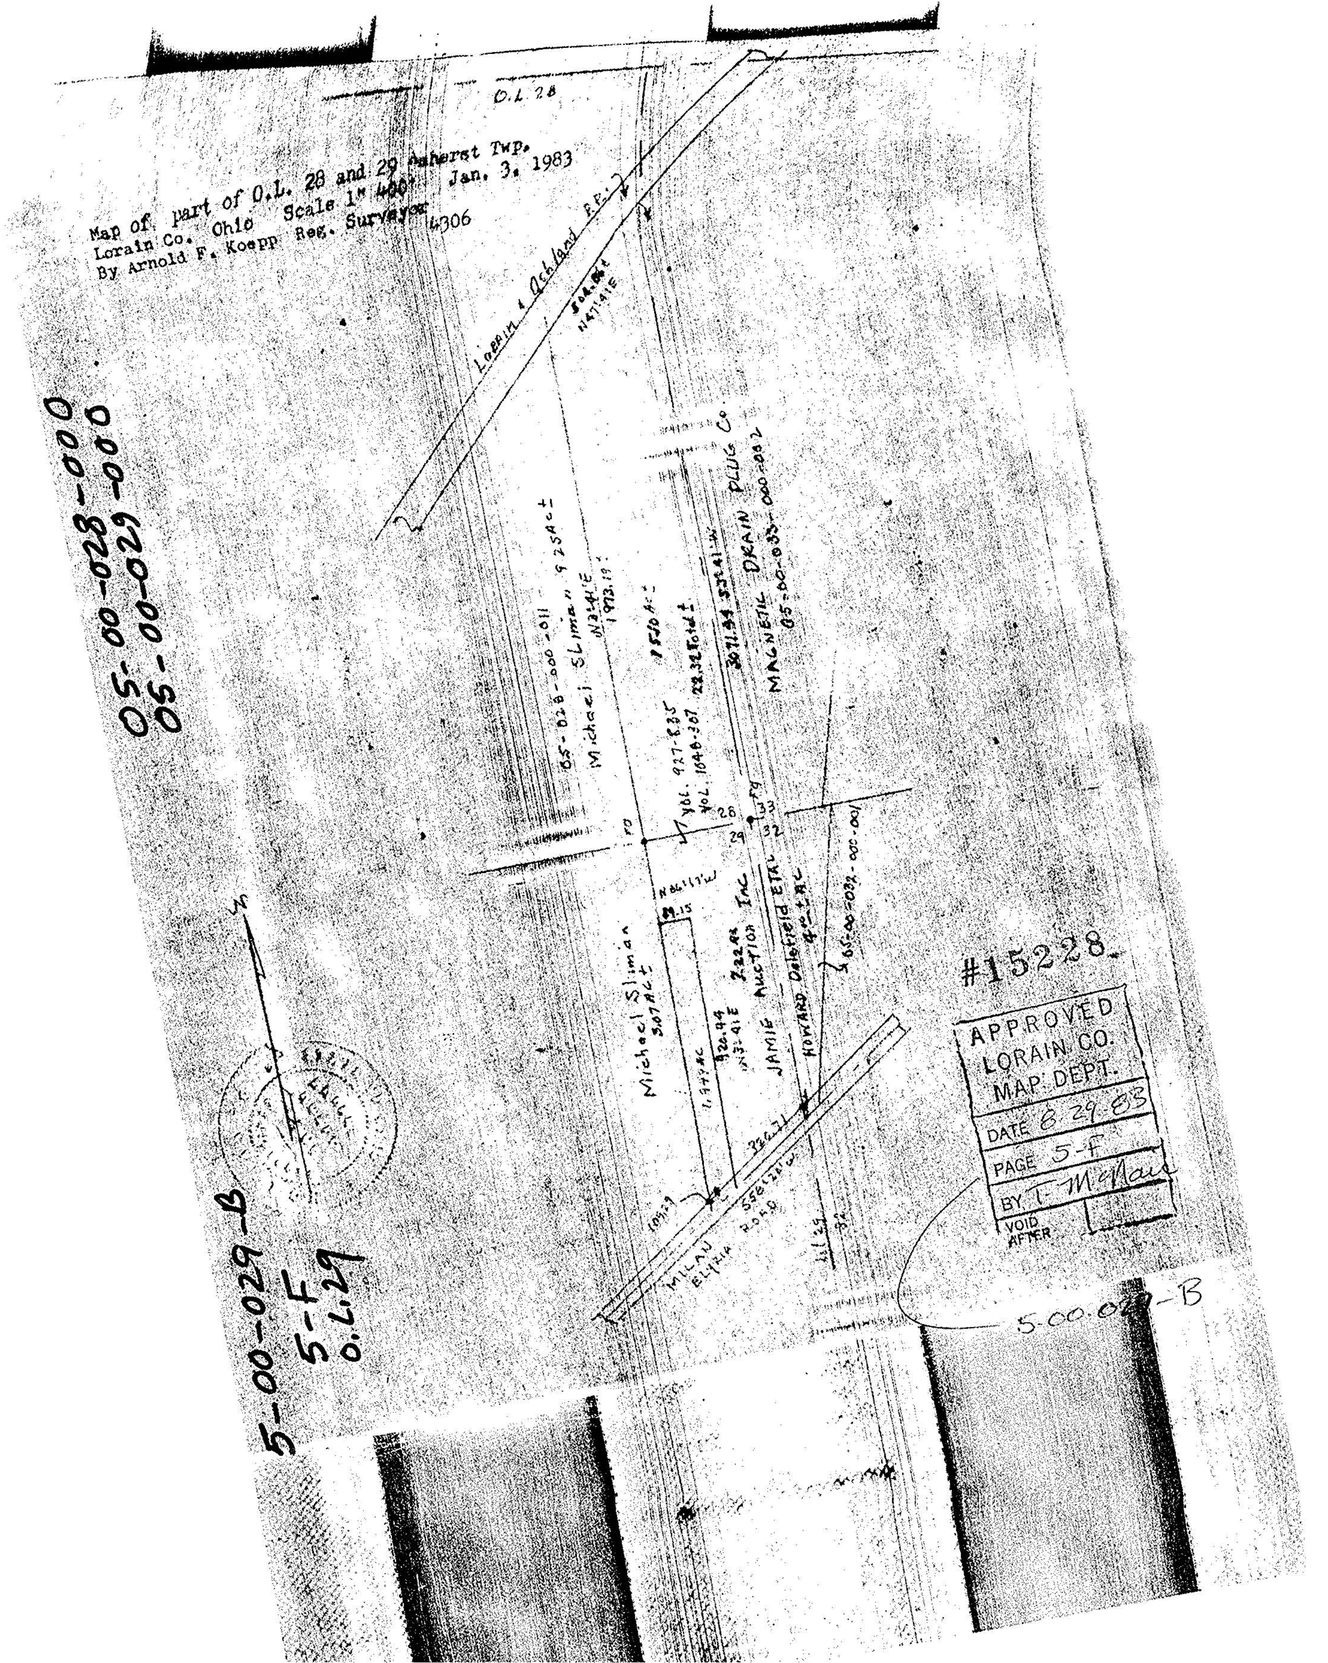
Map of part of O.L. 28 and 29 Amherst Twp.
Lorain Co. Ohio Scale 1" 400' Jan. 3, 1983
By Arnold F. Koepp Reg. Surveyor 4306
O.L. 28
Lorain & Cleveland R.R.
05-00-028-000
05-00-029-000
Michael Slimon
Jamie Auction Inc
Howard Delafield ETAL
MAGNETIC DRAIN PLUG Co.
05-00-033-000-002
Vol. 927-835
Vol. 1098-307
#15228
APPROVED
LORAIN CO.
MAP DEPT.
DATE 8-29-83
PAGE 5-F
BY T. McNair
VOID
AFTER
5.00.029-B
5-00-029-B
5-F
O.L. 29
MILAN ELYRIA