MAP OF SURVEY
FOR
THE OHIO TURNPIKE COMMISSION
PARCEL ACQUISITION FROM PETER SLIMAN et al

SITUATED IN THE TOWNSHIP OF AMHERST, COUNTY OF LORAIN, AND STATE OF OHIO
AND KNOWN AS BEING PART OF ORIGINAL AMHERST TOWNSHIP LOT NO. 27

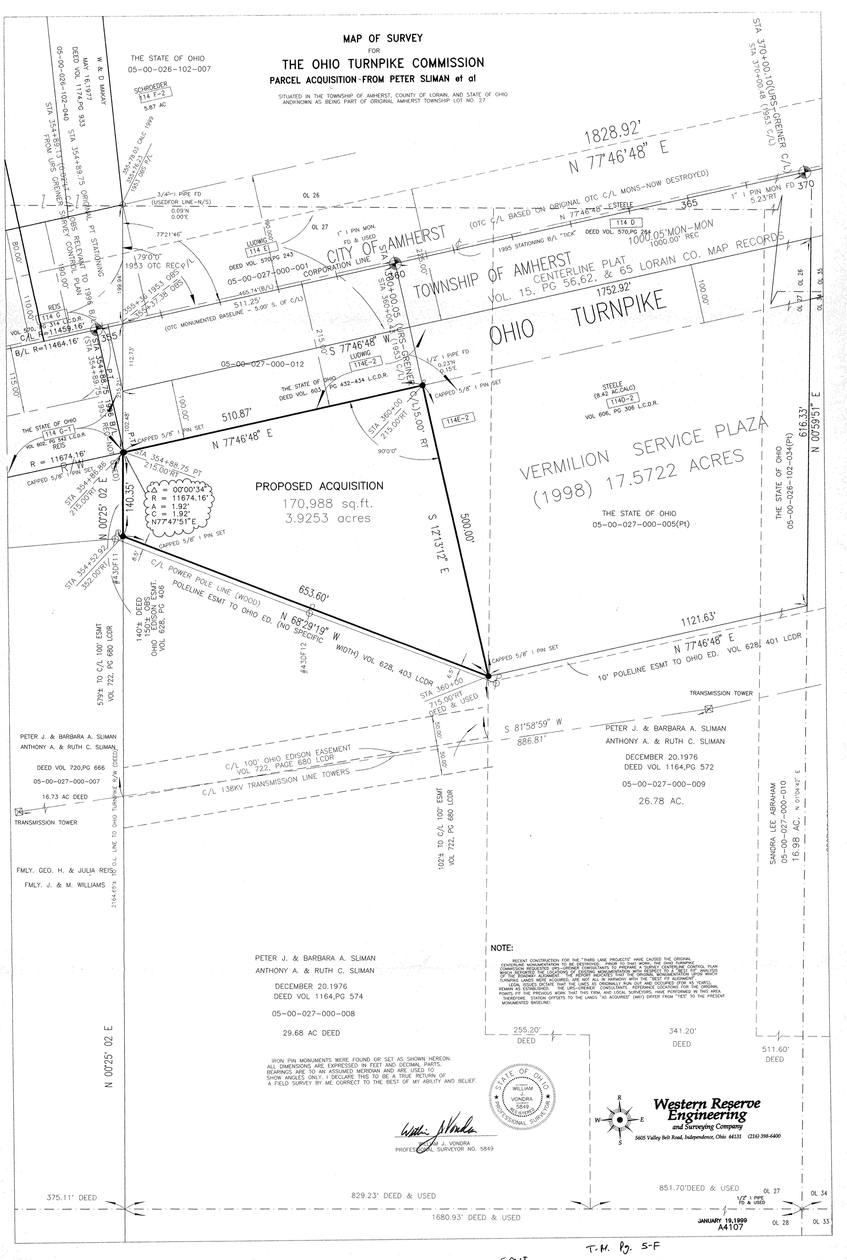

NOTE:
RECENT CONSTRUCTION FOR THE "THREE LINE PROJECTS" HAVE CAUSED THE ORIGINAL CENTERLINE MONUMENTATION TO BE DESTROYED. PRIOR TO THAT WORK, THE OHIO TURNPIKE COMMISSION REGISTERED UPS-GRENER CONSULTANTS TO PREPARE A SURVEY CONTROL PLAN FOR THE RELOCATION OF THE ORIGINAL CENTERLINE MONUMENTS. THE STATIONING OF THE "OTC" RECORDS FOR THE ROADWAY ALIGNMENT AT ABOUT MILE POST 16 (PIN MON FD 5.23'NT) WAS ESTABLISHED BY THE UPS-GRENER CONSULTANTS. REFERENCE LOCATIONS FOR THE "ORIGINAL" LEGAL ISSUES DICTATE THAT THE LINES AS ORIGINALLY RUN OUT AND OCCUPIED (PRIOR 40 YEARS), REMAIN AS THE PREVIOUS WORK THAT THIS FIRM, AND LOCAL SURVEYORS, HAVE PERFORMED IN THIS AREA. THEREFORE, STATION OFFSETS TO THE LANDS "AS ACQUIRED" (MAY) DIFFER FROM "FEET" TO THE PRESENT MONUMENTED BASELINE.

T.H. Pg. 5-F

SPLIT OUT OF 05-00-027-000-008

MAP OF SURVEY
FOR
THE OHIO TURNPIKE COMMISSION
PARCEL ACQUISITION FROM PETER SLIMAN et al
SITUATED IN THE TOWNSHIP OF AMHERST, COUNTY OF LORAIN, AND STATE OF OHIO
AND KNOWN AS BEING PART OF ORIGINAL AMHERST TOWNSHIP LOT NO. 27

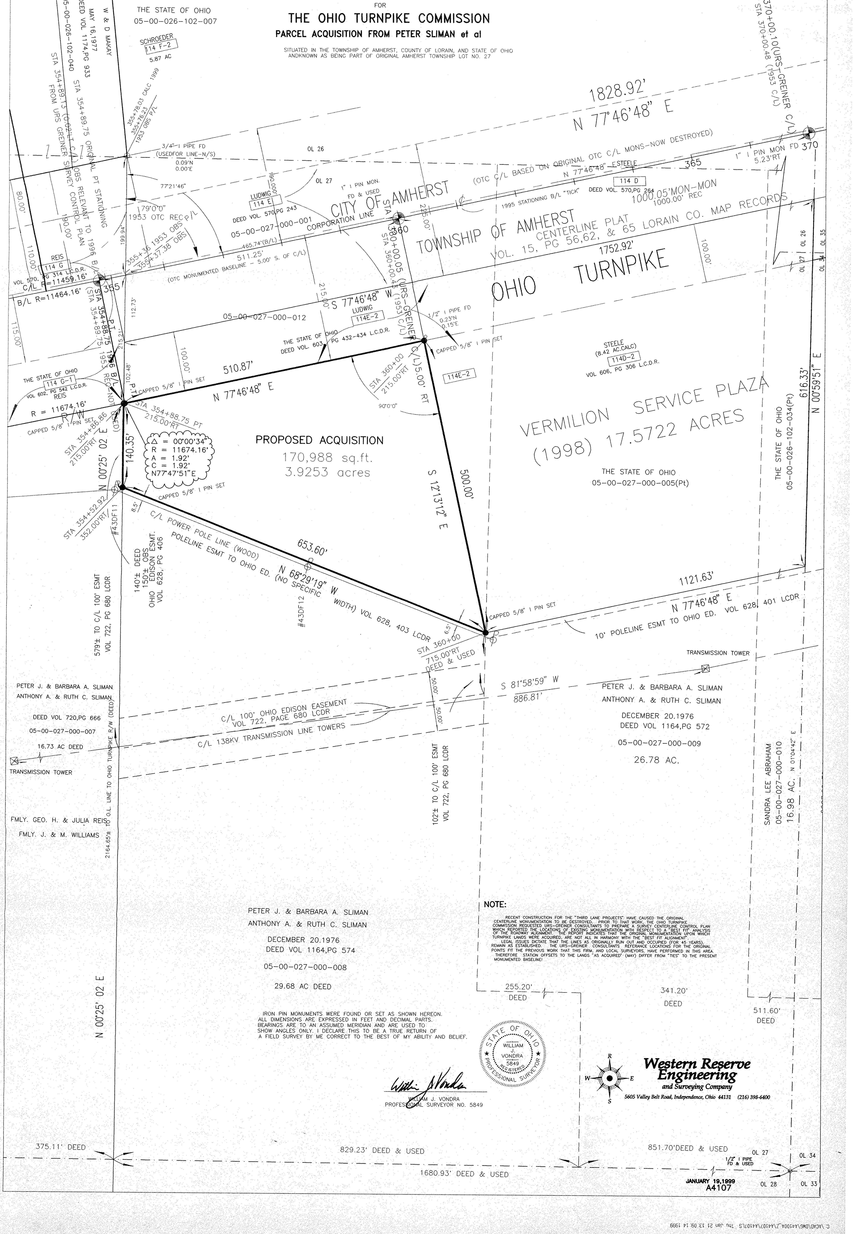

NOTE:
RECENT CONSTRUCTION FOR THE "THREE LINE PROJECTS" HAVE CAUSED THE ORIGINAL CENTERLINE MONUMENTATION TO BE DESTROYED. PRIOR TO THAT WORK, THE OHIO TURNPIKE COMMISSION REGISTERED UPS-GRENER CONSULTANTS TO PREPARE A SURVEY CONTROL PLAN FOR THE RELOCATION OF THE ORIGINAL CENTERLINE MONUMENTS. THE STATIONING OF THE "OTC" RECORDS FOR THE ROADWAY ALIGNMENT AT ABOUT MILE POST 16 (PIN MON FD 5.23'NT) WAS ESTABLISHED BY THE UPS-GRENER CONSULTANTS. REFERENCE LOCATIONS FOR THE "ORIGINAL" LEGAL ISSUES DICTATE THAT THE LINES AS ORIGINALLY RUN OUT AND OCCUPIED (PRIOR 40 YEARS), REMAIN AS THE PREVIOUS WORK THAT THIS FIRM, AND LOCAL SURVEYORS, HAVE PERFORMED IN THIS AREA. THEREFORE, STATION OFFSETS TO THE LANDS "AS ACQUIRED" (MAY) DIFFER FROM "FEET" TO THE PRESENT MONUMENTED BASELINE.

IRON PIN MONUMENTS WERE FOUND OR SET AS SHOWN HEREON. ALL DIMENSIONS ARE EXPRESSED IN FEET AND DECIMAL PARTS. BEARINGS ARE TO AN ASSUMED MERIDIAN AND ARE USED TO SHOW ANGLES ONLY. I DECLARE THIS TO BE A TRUE RETURN OF A FIELD SURVEY BY ME CORRECT TO THE BEST OF MY ABILITY AND BELIEF.
WILLIAM J. VONDRA
PROFESSIONAL SURVEYOR NO. 5849