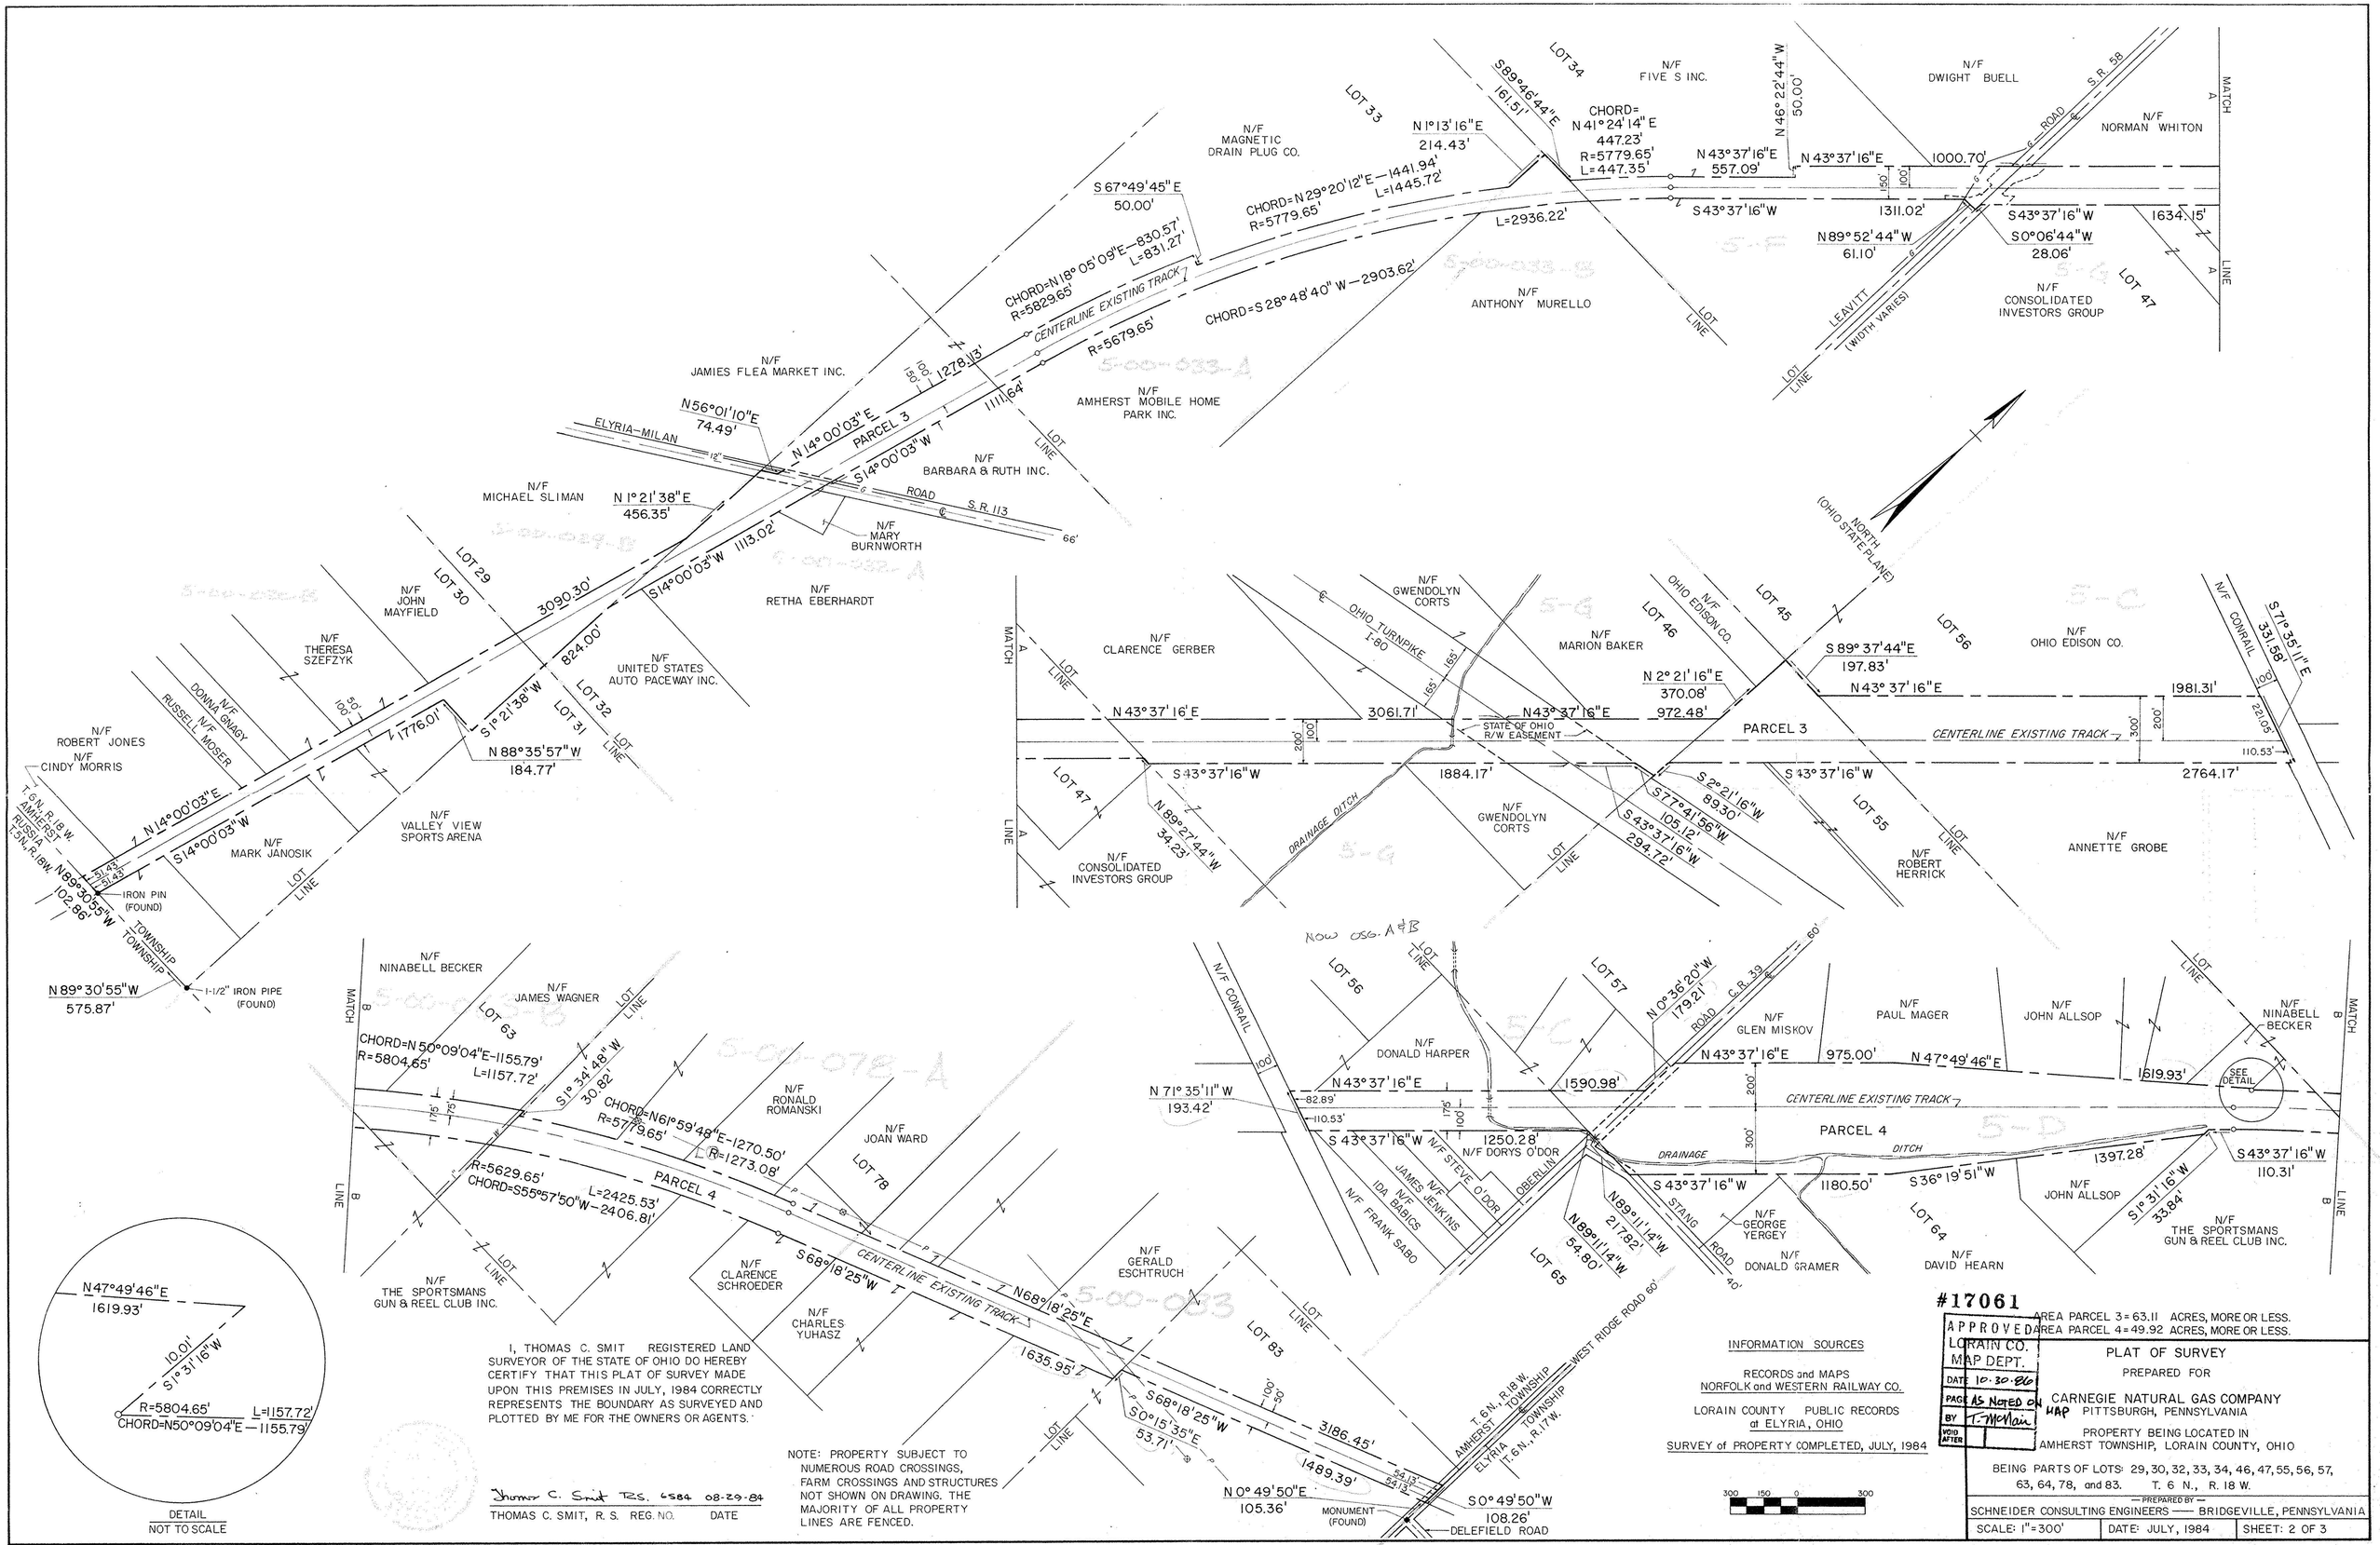

I, THOMAS C. SMIT REGISTERED LAND SURVEYOR OF THE STATE OF OHIO DO HEREBY CERTIFY THAT THIS PLAT OF SURVEY MADE UPON THIS PREMISES IN JULY, 1984 CORRECTLY REPRESENTS THE BOUNDARY AS SURVEYED AND PLOTTED BY ME FOR THE OWNERS OR AGENTS.

Thomas C. Smit 7.25. 6584 08-29-84

THOMAS C. SMIT, R. S. REG. NO. DATE

NOTE: PROPERTY SUBJECT TO NUMEROUS ROAD CROSSINGS, FARM CROSSINGS AND STRUCTURES NOT SHOWN ON DRAWING. THE MAJORITY OF ALL PROPERTY LINES ARE FENCED.

INFORMATION SOURCES

RECORDS and MAPS
NORFOLK and WESTERN RAILWAY CO.

LORAIN COUNTY PUBLIC RECORDS
at ELYRIA, OHIO

SURVEY of PROPERTY COMPLETED, JULY, 1984

#17061

AREA PARCEL 3 = 63.11 ACRES, MORE OR LESS.
AREA PARCEL 4 = 49.92 ACRES, MORE OR LESS.

APPROVED LORAIN CO. MAP DEPT.
DATE 10-30-86
PAGE AS NOTED ON MAP
BY T. McNair
VOID AFTER

PLAT OF SURVEY
PREPARED FOR
CARNEGIE NATURAL GAS COMPANY
PITTSBURGH, PENNSYLVANIA

PROPERTY BEING LOCATED IN
AMHERST TOWNSHIP, LORAIN COUNTY, OHIO

BEING PARTS OF LOTS: 29, 30, 32, 33, 34, 46, 47, 55, 56, 57, 63, 64, 78, and 83. T. 6 N., R. 18 W.

— PREPARED BY —
SCHNEIDER CONSULTING ENGINEERS — BRIDGEVILLE, PENNSYLVANIA

SCALE: 1"=300' | DATE: JULY, 1984 | SHEET: 2 OF 3