SURVEY MAP

OF PART OF

ORIGINAL AMHERST TOWNSHIP LOT NO. 32
TOWNSHIP OF AMHERST COUNTY OF LORAIN STATE OF OHIO

DATE: AUGUST 17, 1999

JOB NO. 99150

100 0 100 200

SCALE IN FEET

SCALE: 1" = 100'

BEARINGS ARE TO AN ASSUMED MERIDIAN & ARE USED TO DESCRIBE ANGLES ONLY.

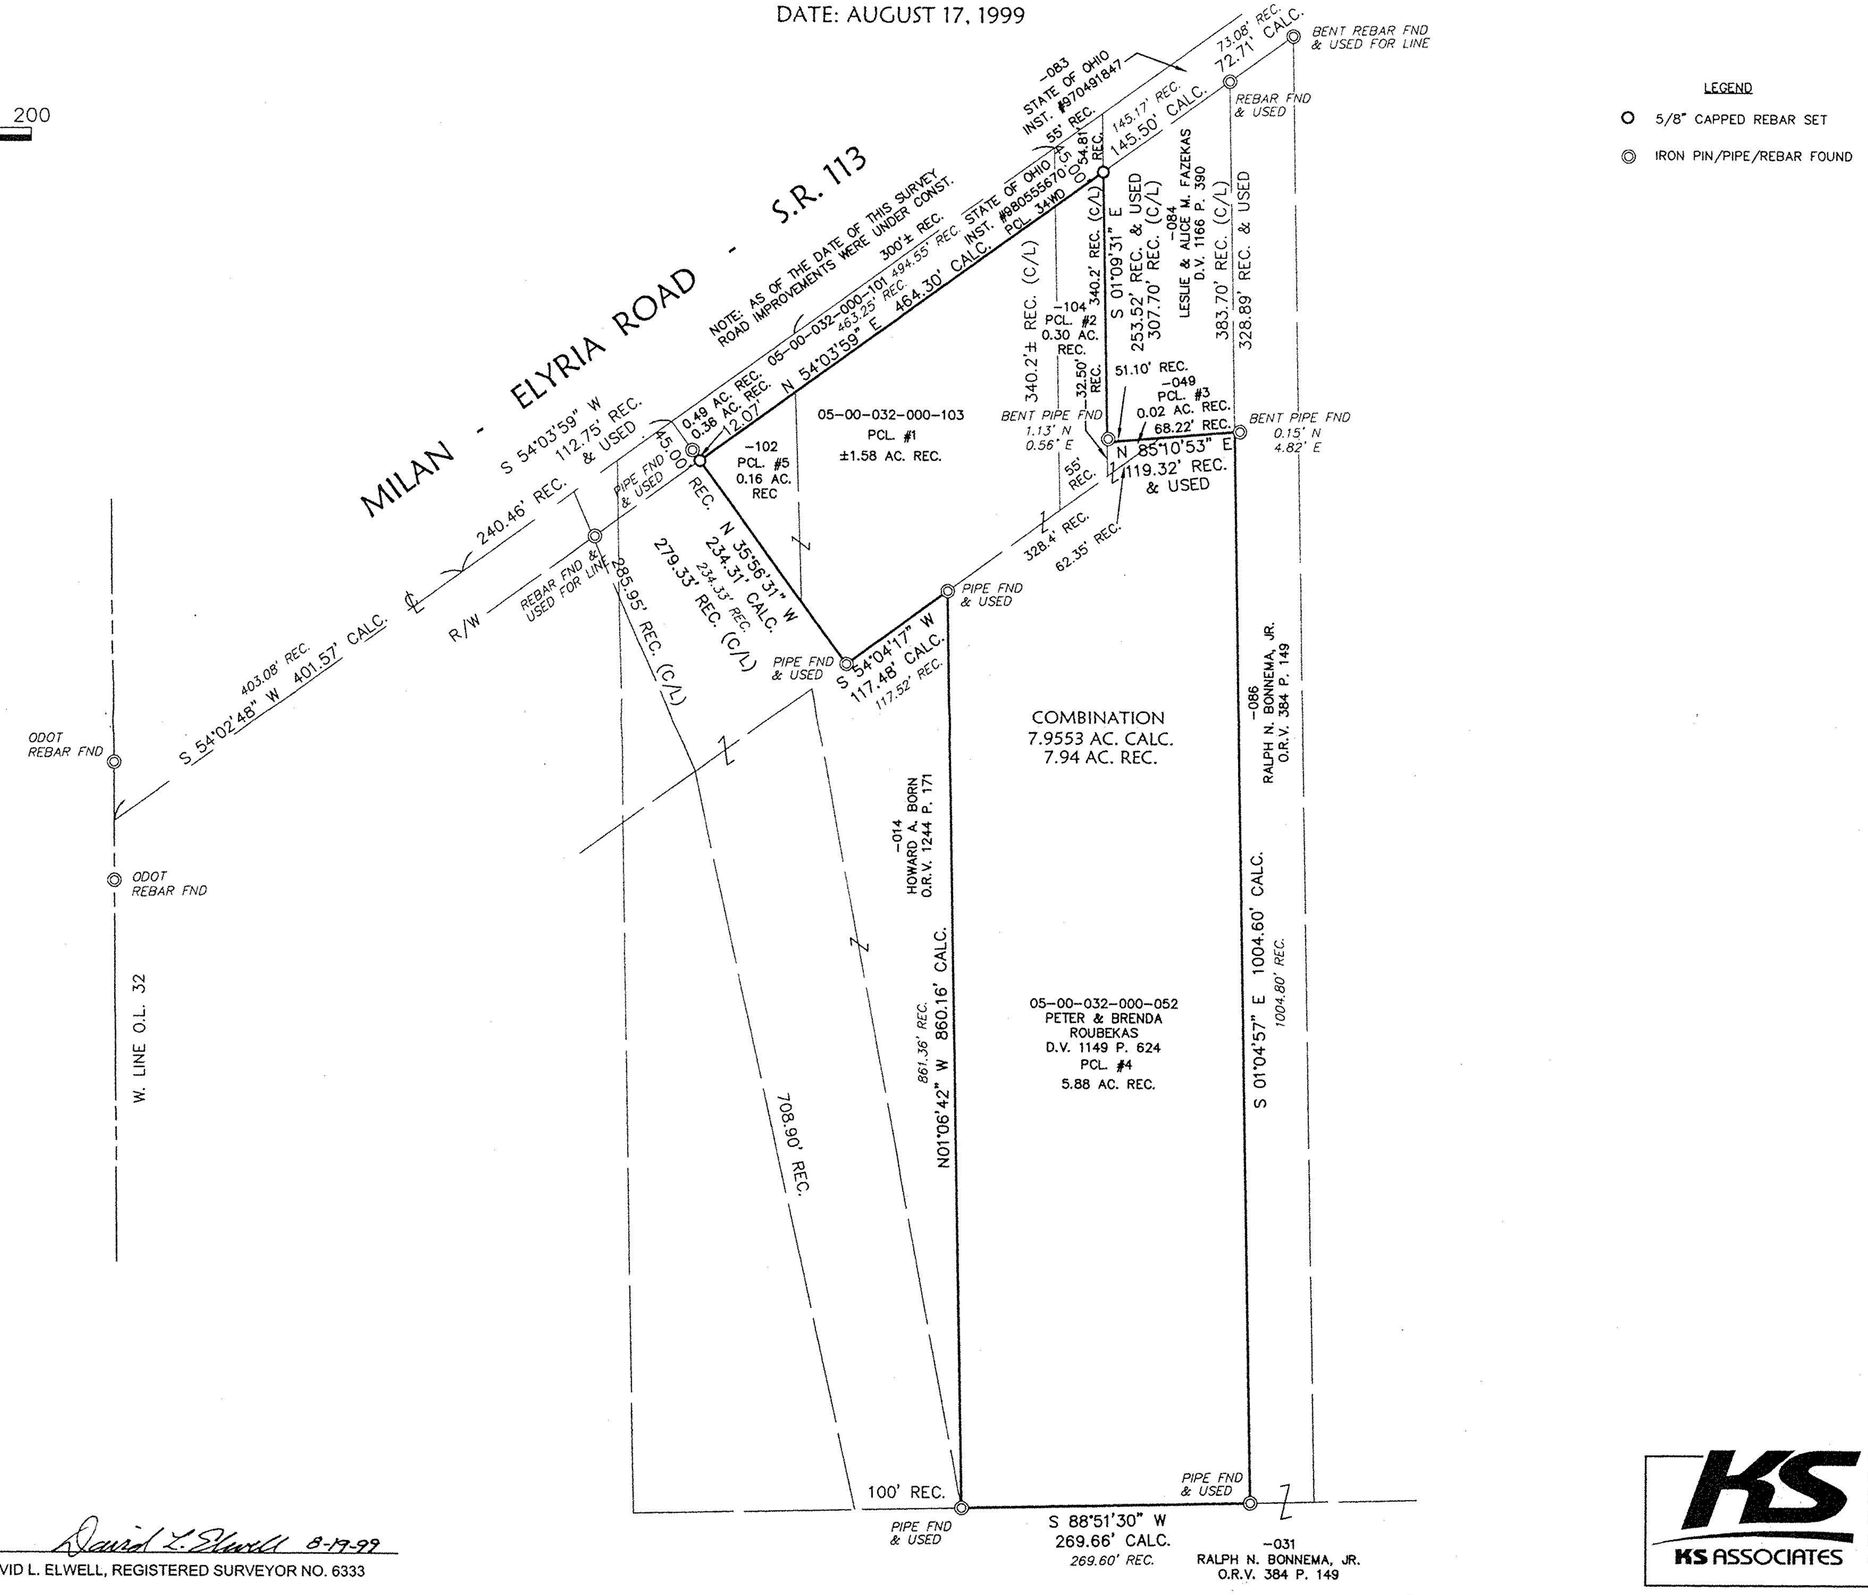

LEGEND

- O 5/8" CAPPED REBAR SET
- ◎ IRON PIN/PIPE/REBAR FOUND

#00205

APPROVED
LORAIN CO.
MAP DEPT.
DATE 9-15-99
PAGE 05-00-032-A
BY D. Holland
VOID AFTER 99 00205

STATE OF OHIO
DAVID L ELWELL
6333
REGISTERED SURVEYOR

David L. Elwell 8-17-99

DAVID L. ELWELL, REGISTERED SURVEYOR NO. 6333

KS ASSOCIATES
424 Middle Avenue
Elyria, Ohio 44035
Phone (440) 322-6317
Fax (440) 284-0623
mailroom@ksassoc.com
www.ksassoc.com

R:\99150\0-SURV01