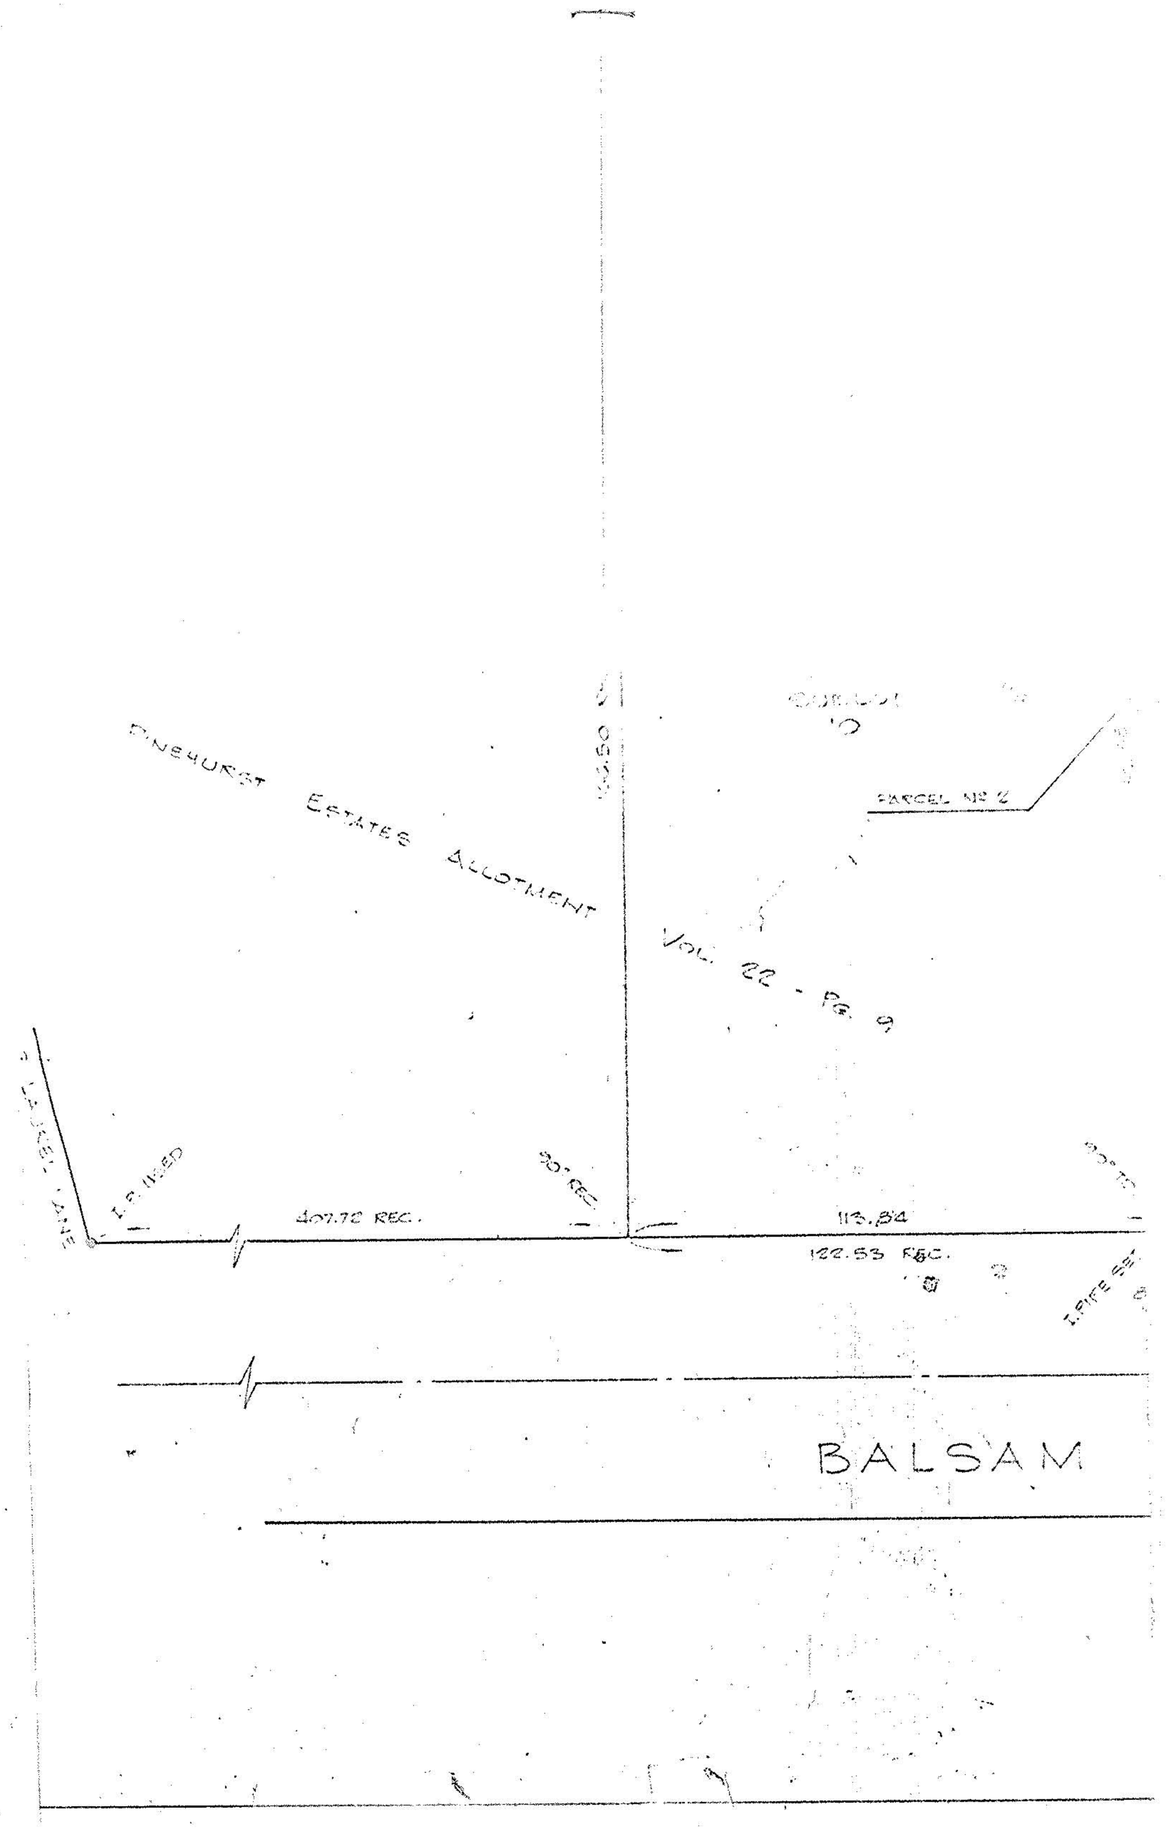

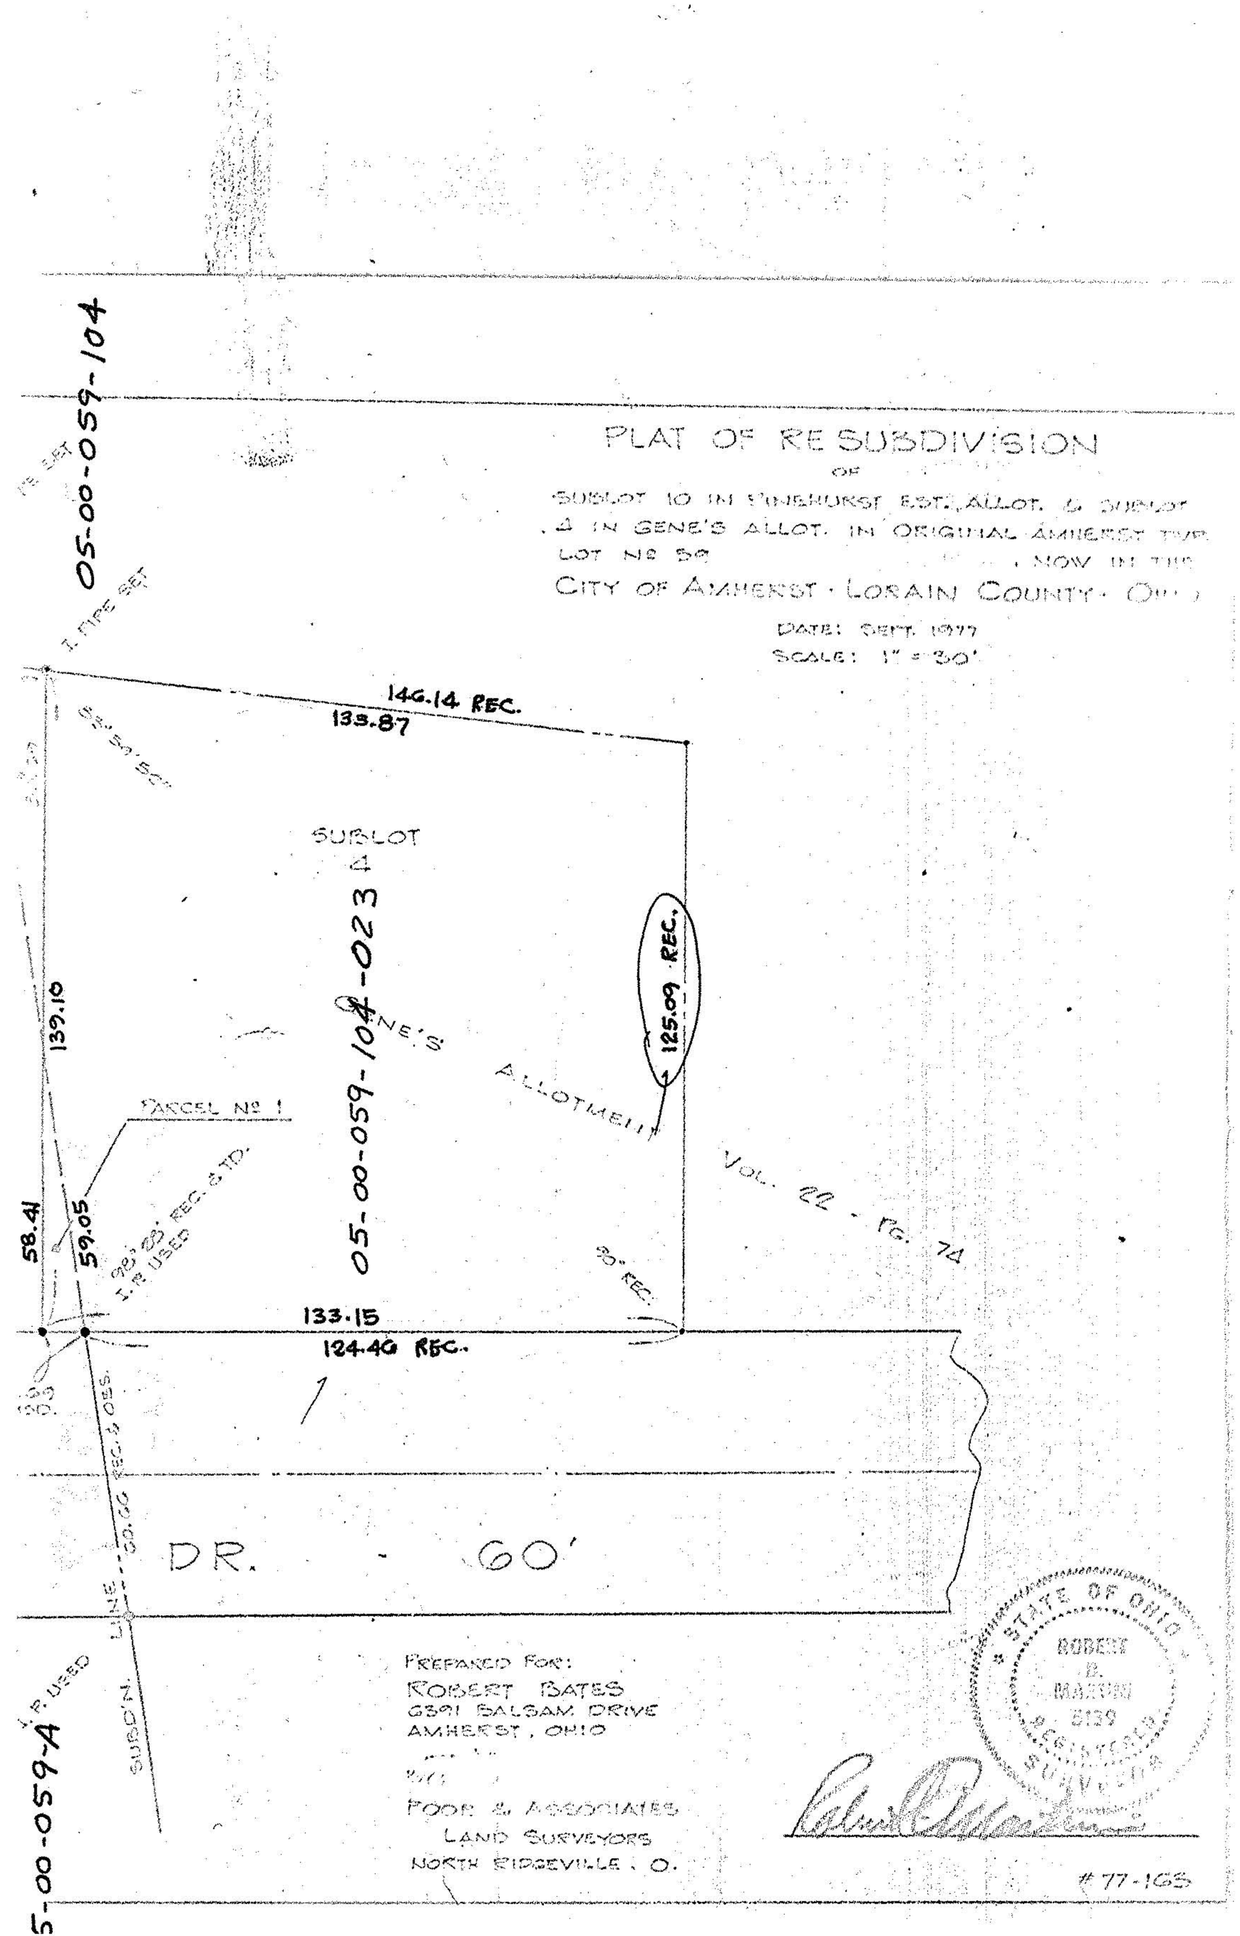

PLAT OF RESUBDIVISION
OF
SUBLOT 10 IN PINEHURST EST. ALLOT. & SUBLOT 4 IN GENE'S ALLOT. IN ORIGINAL AMHERST TWP. LOT Nº 59 , NOW IN THE
CITY OF AMHERST · LORAIN COUNTY · OHIO

DATE: SEPT. 1977
SCALE: 1" = 30'

PREPARED FOR:
ROBERT BATES
6391 BALSAM DRIVE
AMHERST, OHIO

BY:
POOR & ASSOCIATES
LAND SURVEYORS
NORTH RIDGEVILLE, O.

STATE OF OHIO
ROBERT D. MARTIN
5139
REGISTERED SURVEYOR

#77-165