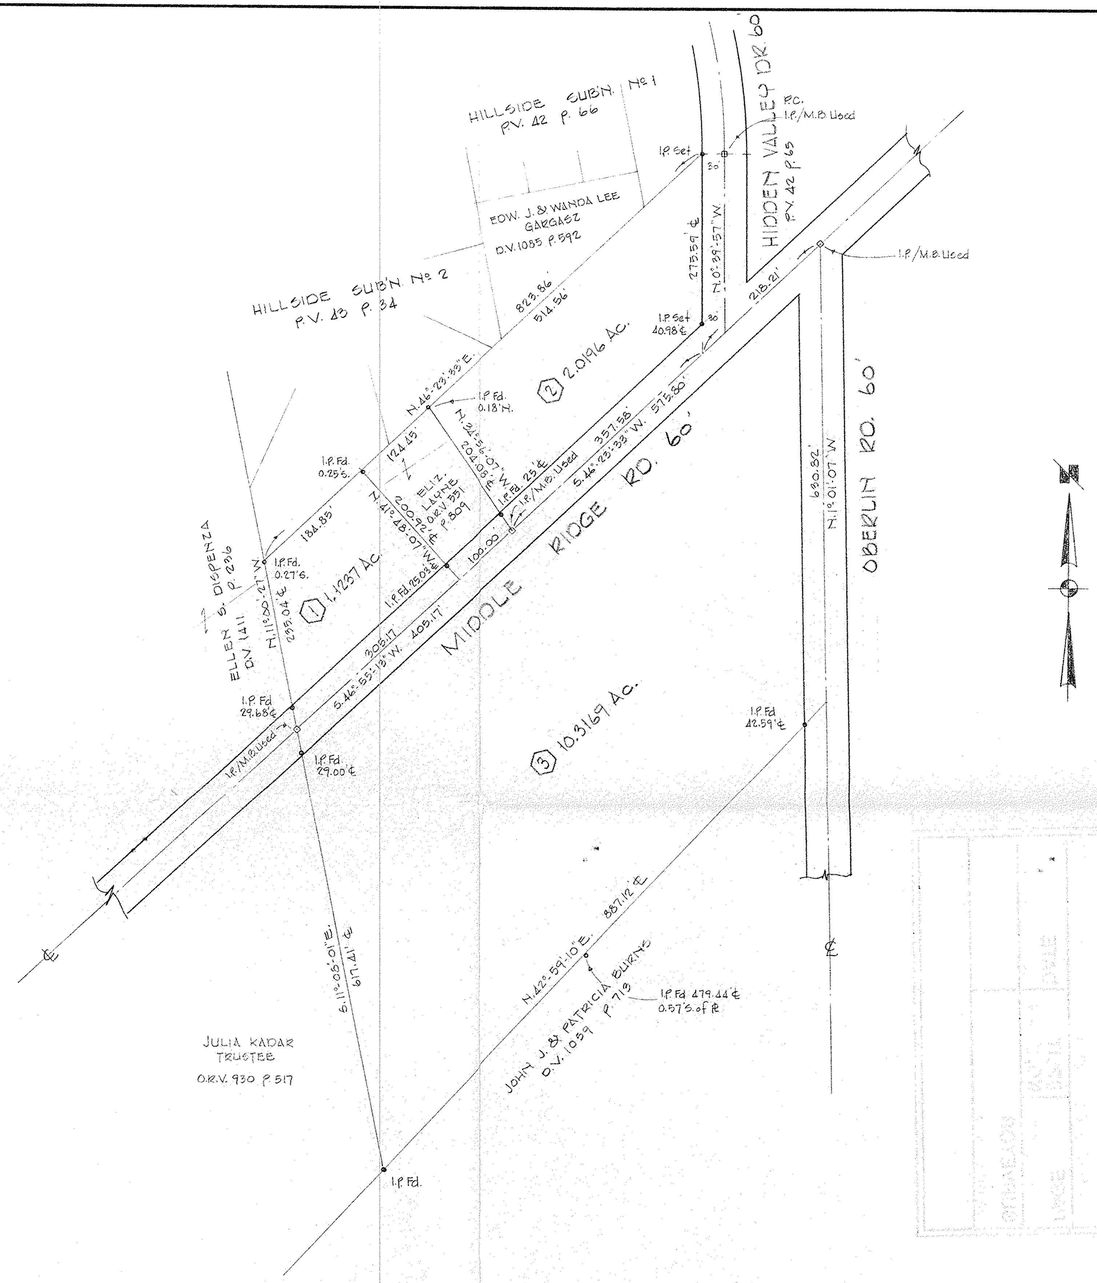

21864

APPROVED
LORAIN CO.
MAP DEPT.
DATE 7-29-96
PAGE 5-00-057B
BY K.DYE
AND ENTER #21864

SURVEY FOR

BYRD H. RICHMOND

PART OF O.L. 57 TOWNSHIP OF AMHERST
COUNTY OF LORAIN STATE OF OHIO
SCALE 1"=100' OCT. 1994
BY

LAUNDON • SIMON • CAHL & ASSOC.
ENGINEERS SURVEYORS
110 MIDDLE AVE. ELYRIA, O. 44035

JOB 94-2608 F.B. 293 P. 44

310