LAUNDON · SIMON · CAHL & ASSOC. INC.
CONSULTING ENGINEERS & SURVEYORS
[redacted] ELYRIA, OHIO 44035

PARCEL SPLIT

POWELL PROPERTY

Orig. Lot 1	City of N RIDGEVILLE	Date OCT. '91 Scale 1" = 100
Orig. Sec	Village of	Dwn. by RGS Chkd. by RC
Tract	County of LORAIN	Job No. 91-2081 F.B.
Township of RIDGEVILLE	State of OHIO	Printed JUL 16 1992

INFORMATION SHOWN AND USED FROM SURVEY BY FOOR & ASSOC. AUG. 1990.

19962

APPROVED
LORAIN CO.
MAP DEPT.
DATE 7-24-92
PAGE 7-00-001-C
BY CAROLYN FRANCIS
VOID AFTER 11- 19962

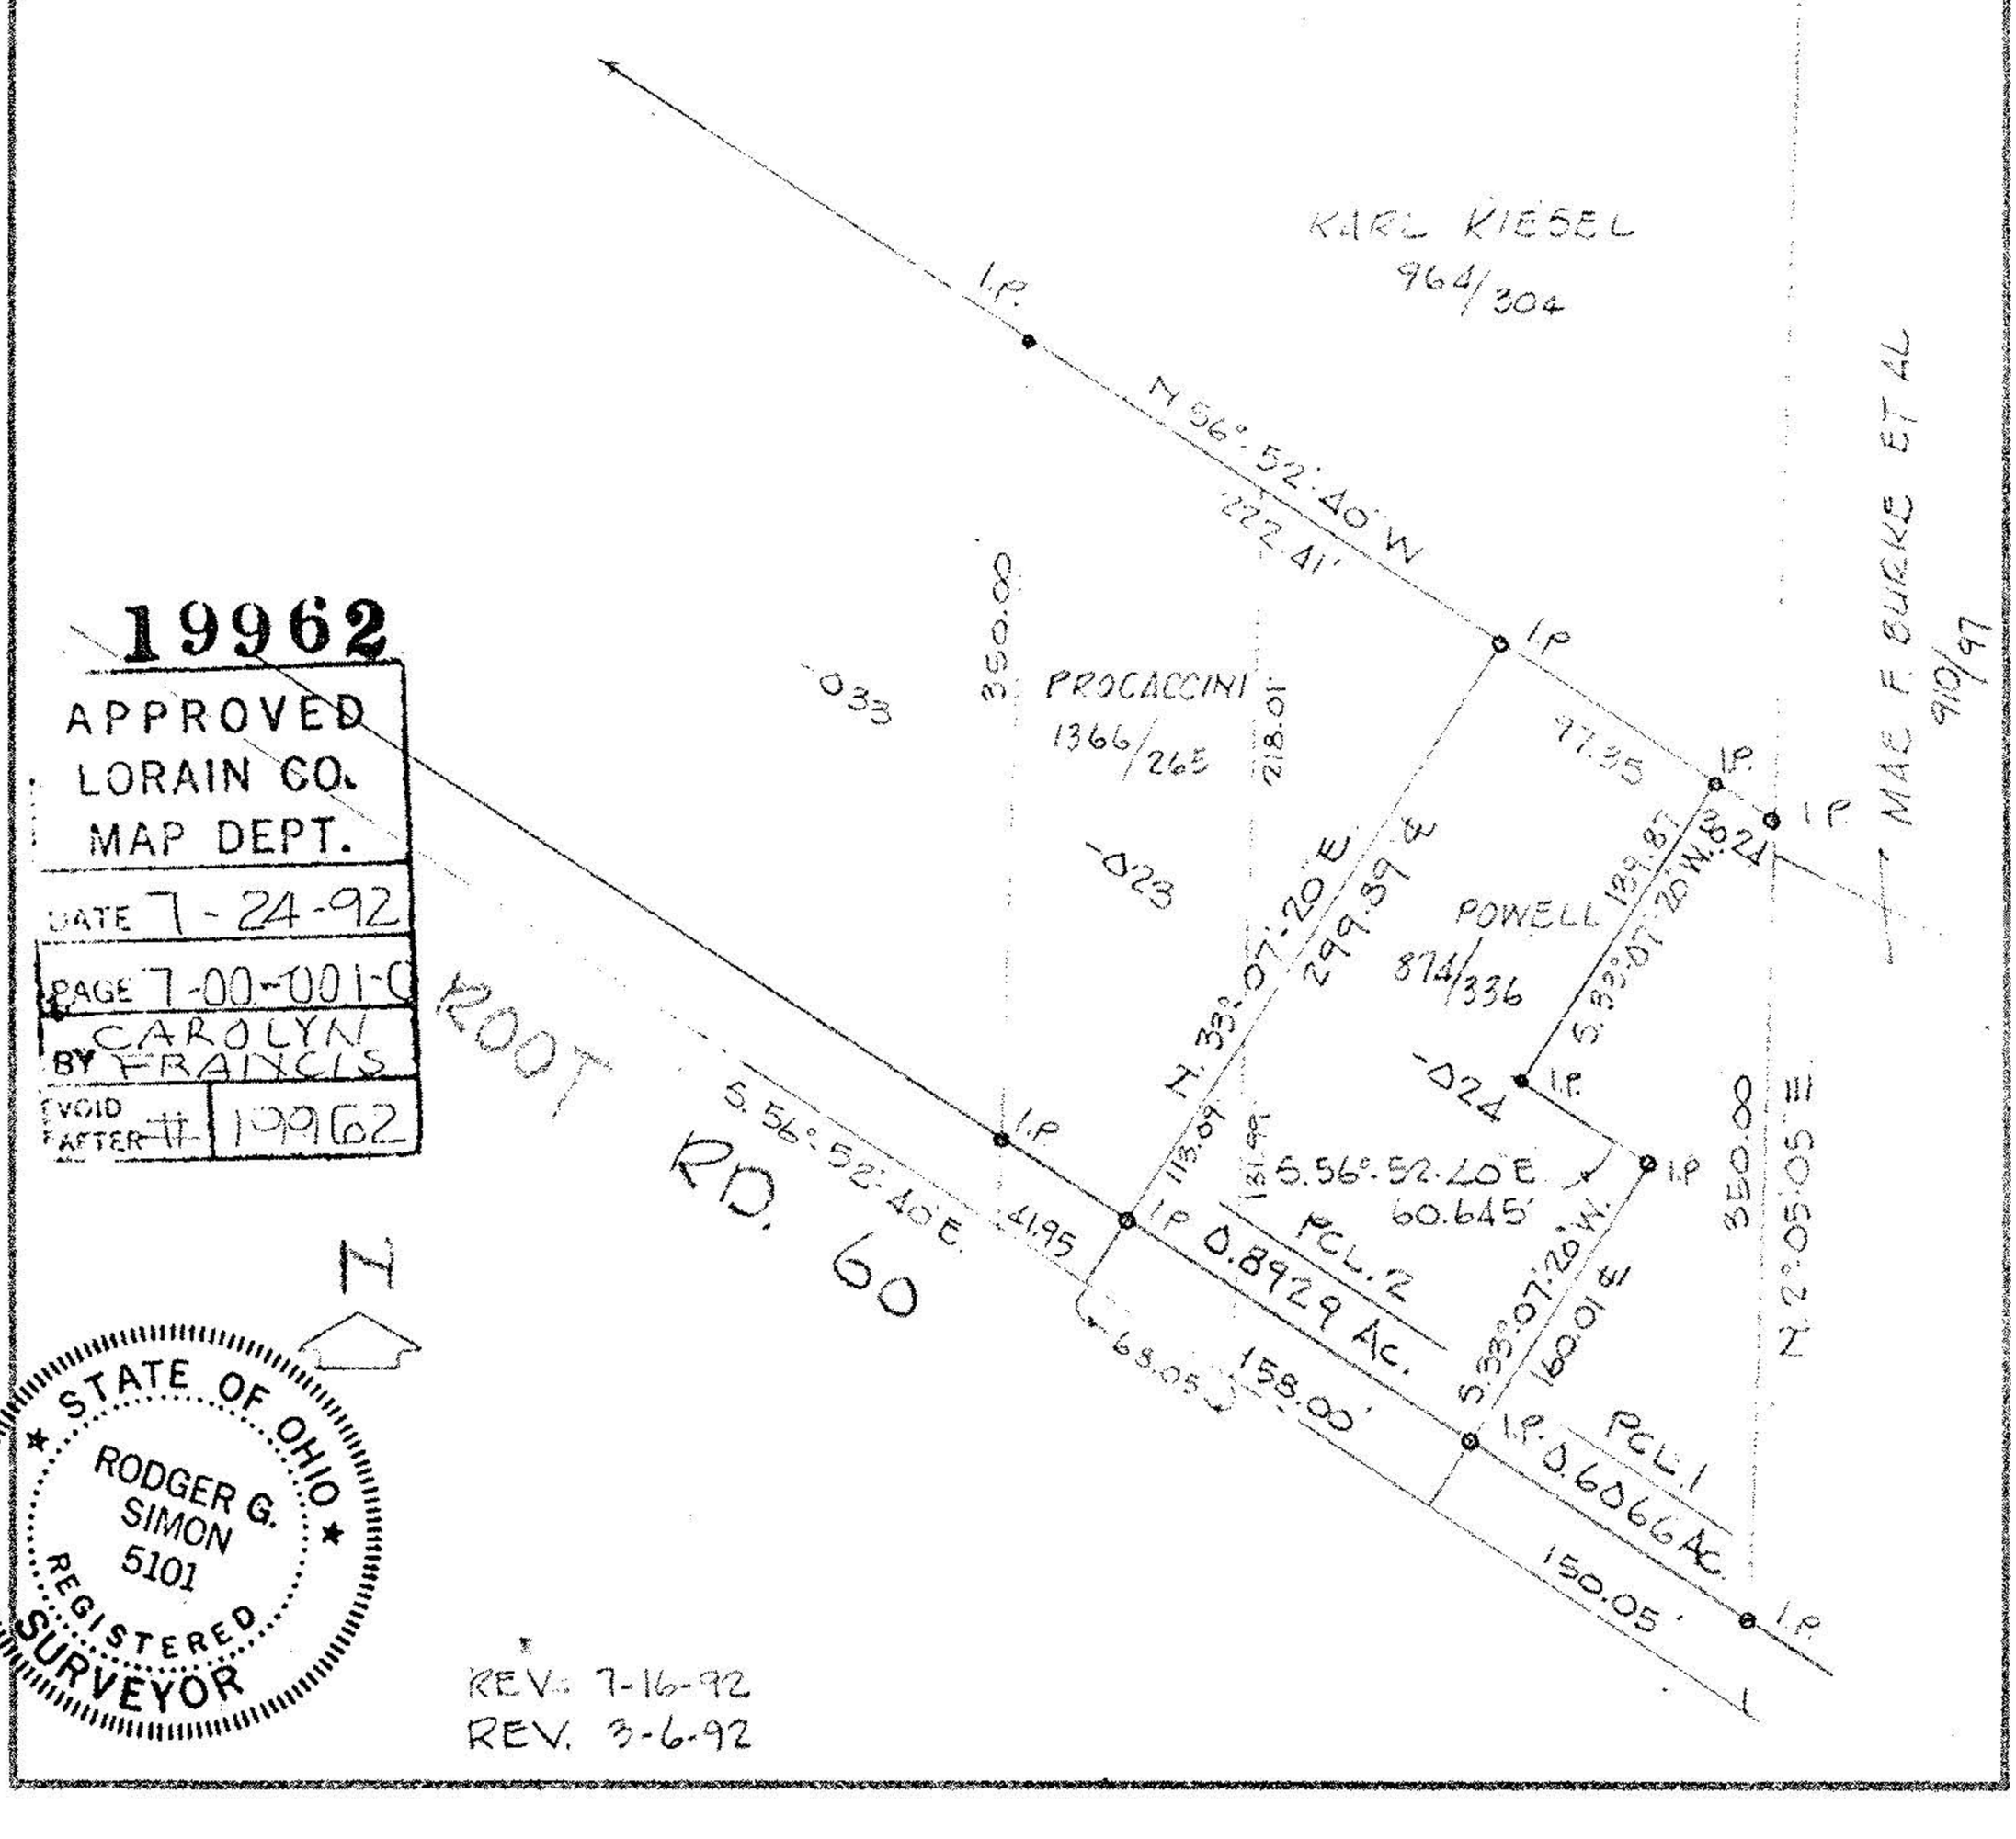

STATE OF OHIO
RODGER G. SIMON
5101
REGISTERED SURVEYOR

REV. 7-16-92
REV. 3-6-92

19962

7-00-001-C