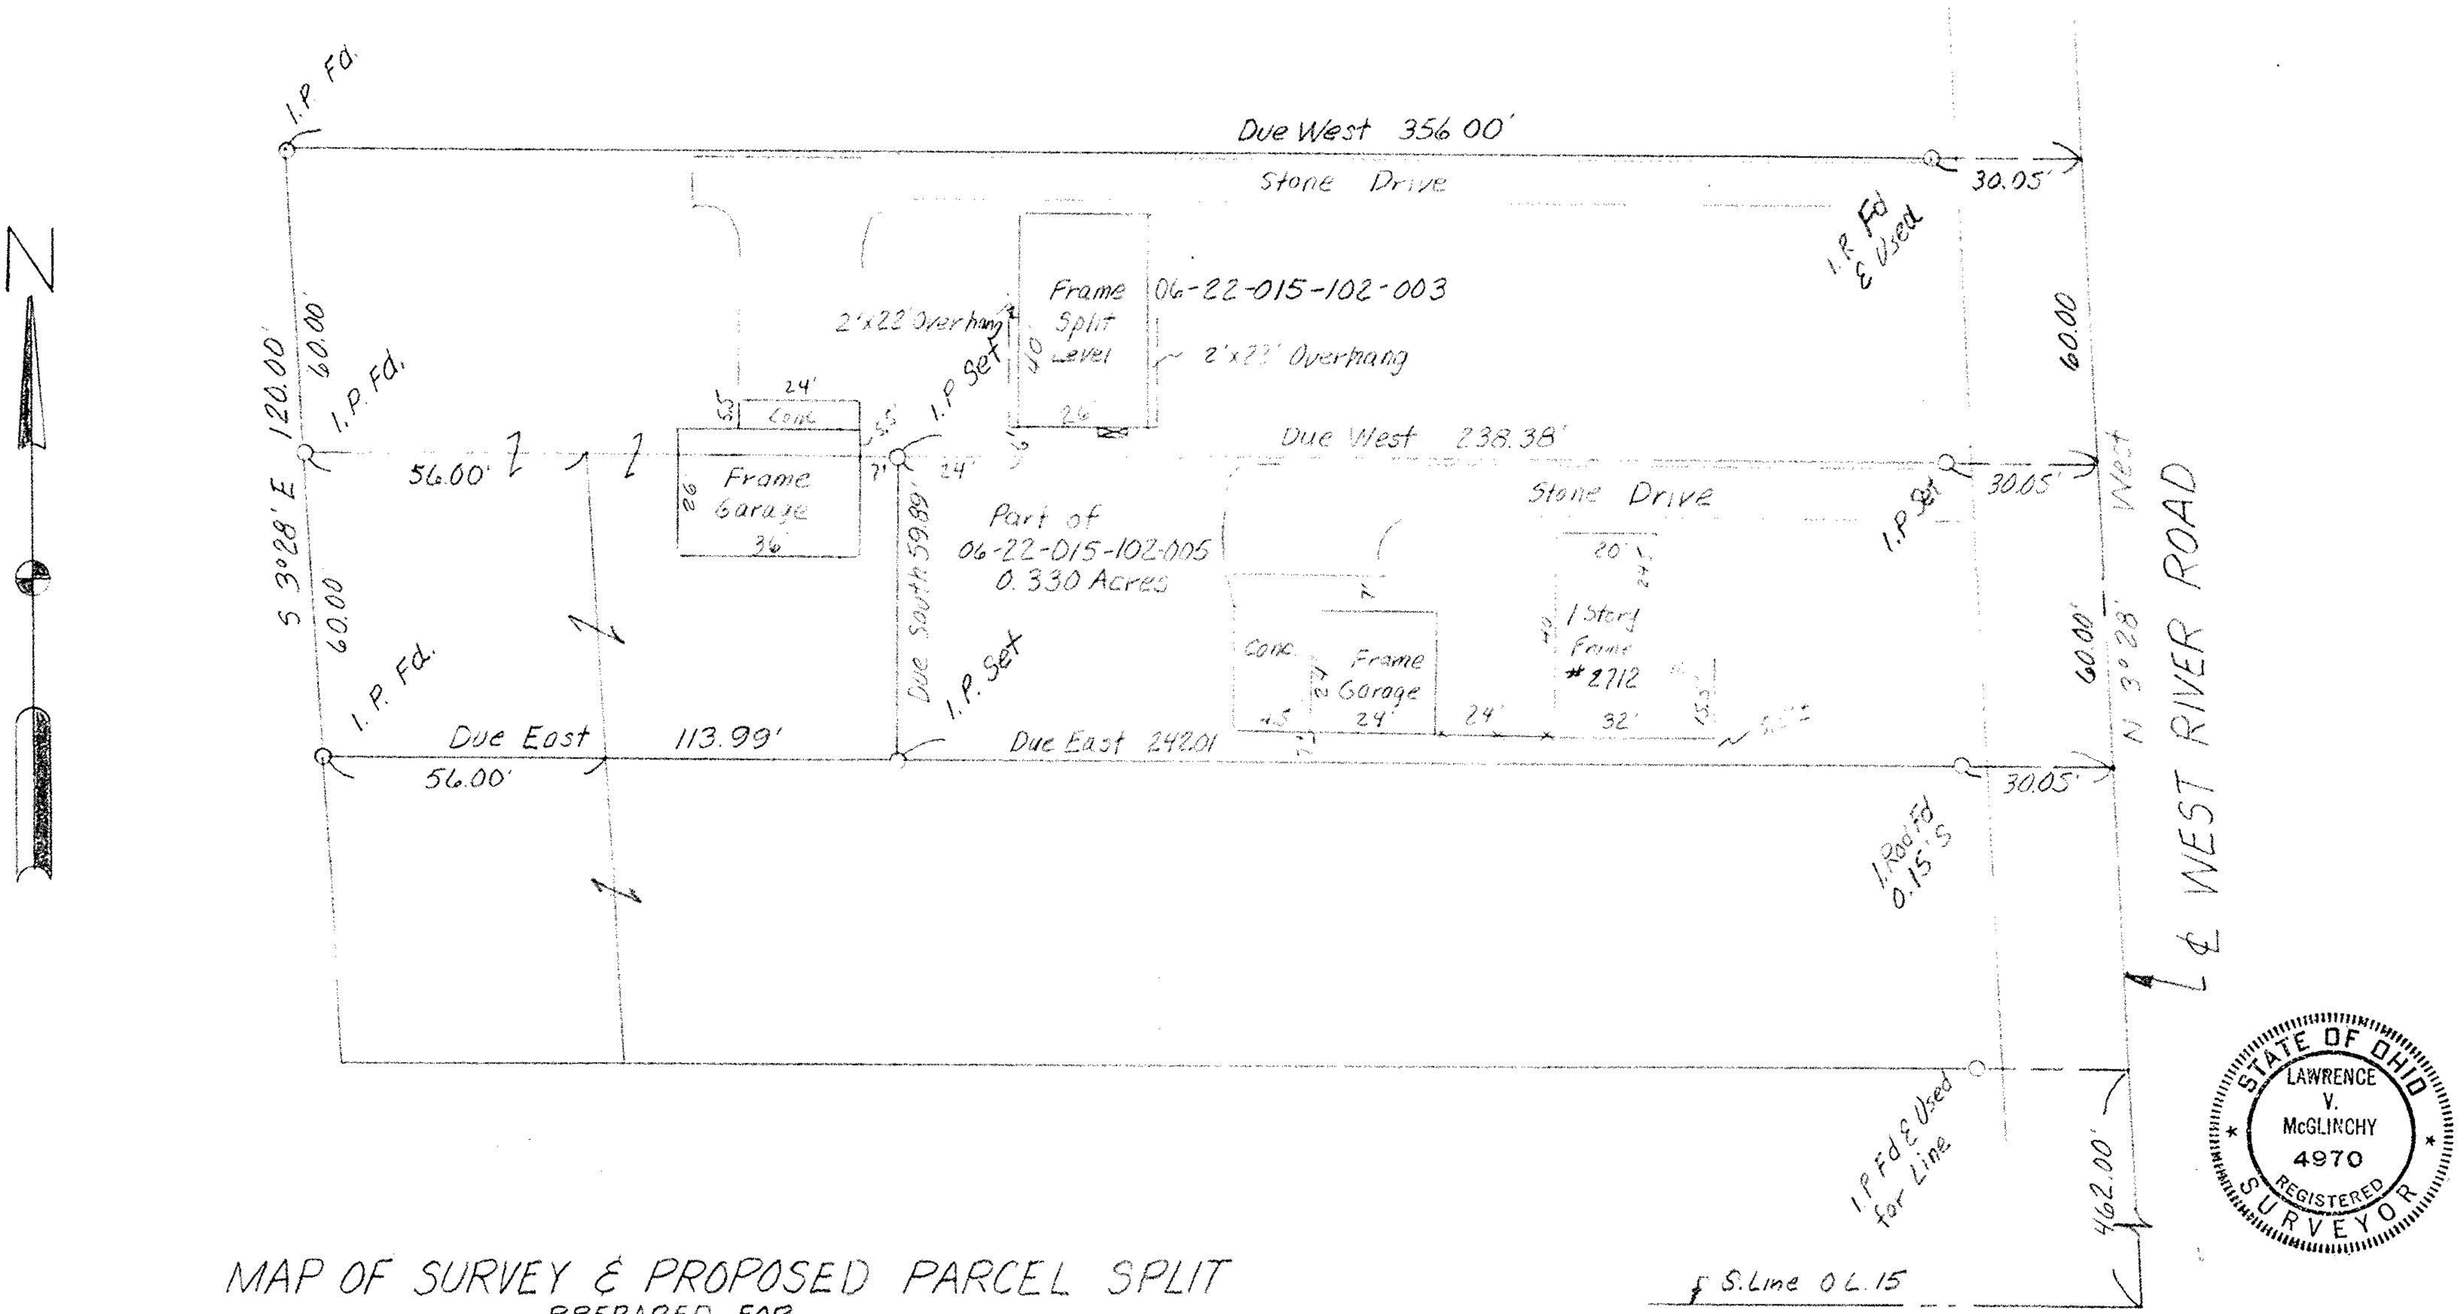


# MAP OF SURVEY & PROPOSED PARCEL SPLIT

PREPARED FOR

## DAVID R. MULLEN

PART OF ORIGINAL ELYRIA TOWNSHIP LOT NO. 15, BURRELL & DAY TRACT, NOW IN CITY OF ELYRIA, LORAIN COUNTY, OHIO

STATE OF OHIO
LAWRENCE V. McGLINCHY
4970
REGISTERED SURVEYOR


McGLINCHY AND ASSOCIATES
PROFESSIONAL ENGINEERS AND SURVEYORS
625 North Woodhill Drive Amherst, Ohio


SCALE: 1" = 30' DRAWN BY: L.V. McGlinchy

DATE: 4/13/91 JOB NO: 9/8813

Rev. 6/30/91