KS ASSOCIATES, INC.
424 Middle Ave. P.O. Box 89
ELYRIA, OHIO 44036
(440) 322-6317

NORTH

JOB 00059 WILBUR HEIGHTS ALLEY

SHEET NO. ____ OF ____

CALCULATED BY ____ DATE ____

CHECKED BY ____ DATE ____

SCALE 1" = 40' 0 50 100 FEET

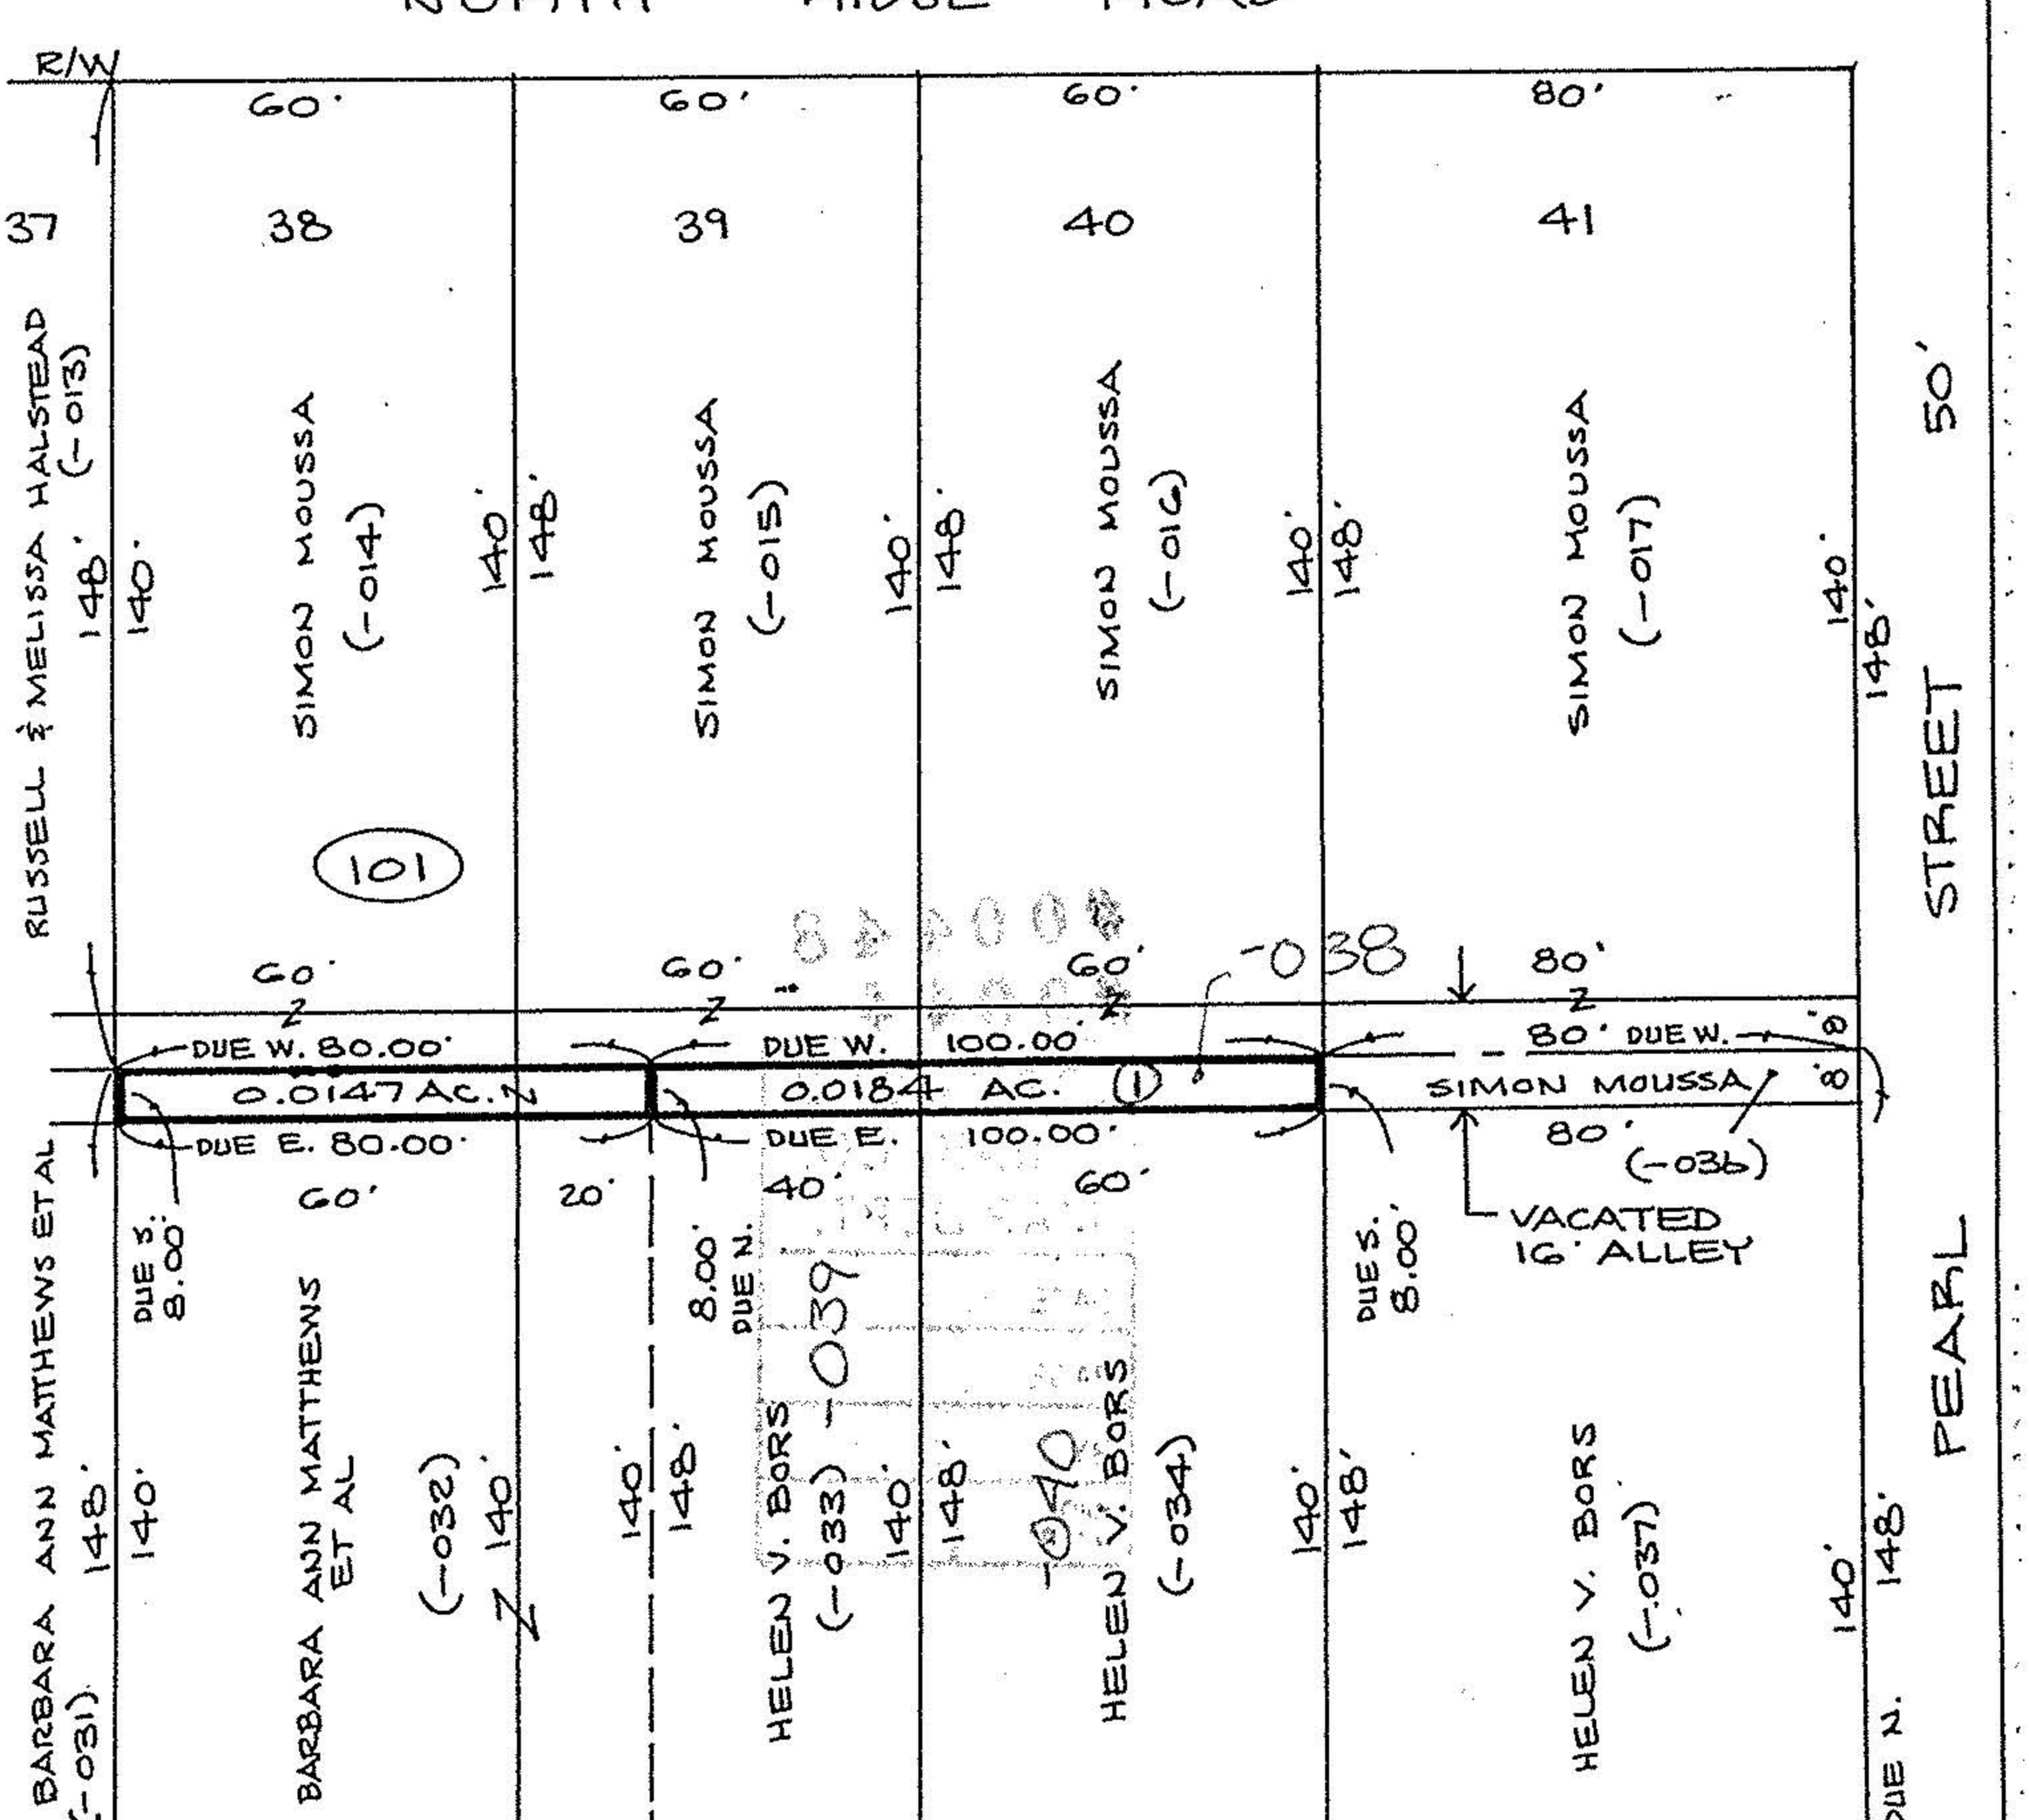

MAP OF VACATED ALLEY

PART OF WILBUR HEIGHTS ALLOTMENT

REC. P.V. 5 P. 13

PART OF ORIGINAL LOT NO. 18 – BURRELL & DAY TR. OF ELYRIA TOWNSHIP

TOWNSHIP OF ELYRIA COUNTY OF LORAIN STATE OF OHIO

THIS MAP PREPARED FROM THE PLAT OF WILBUR HEIGHTS ALLOTMENT ONLY.

David L. Elwell
REG. SURV. No. 6333

STATE OF OHIO
DAVID L. ELWELL
6333
REGISTERED SURVEYOR