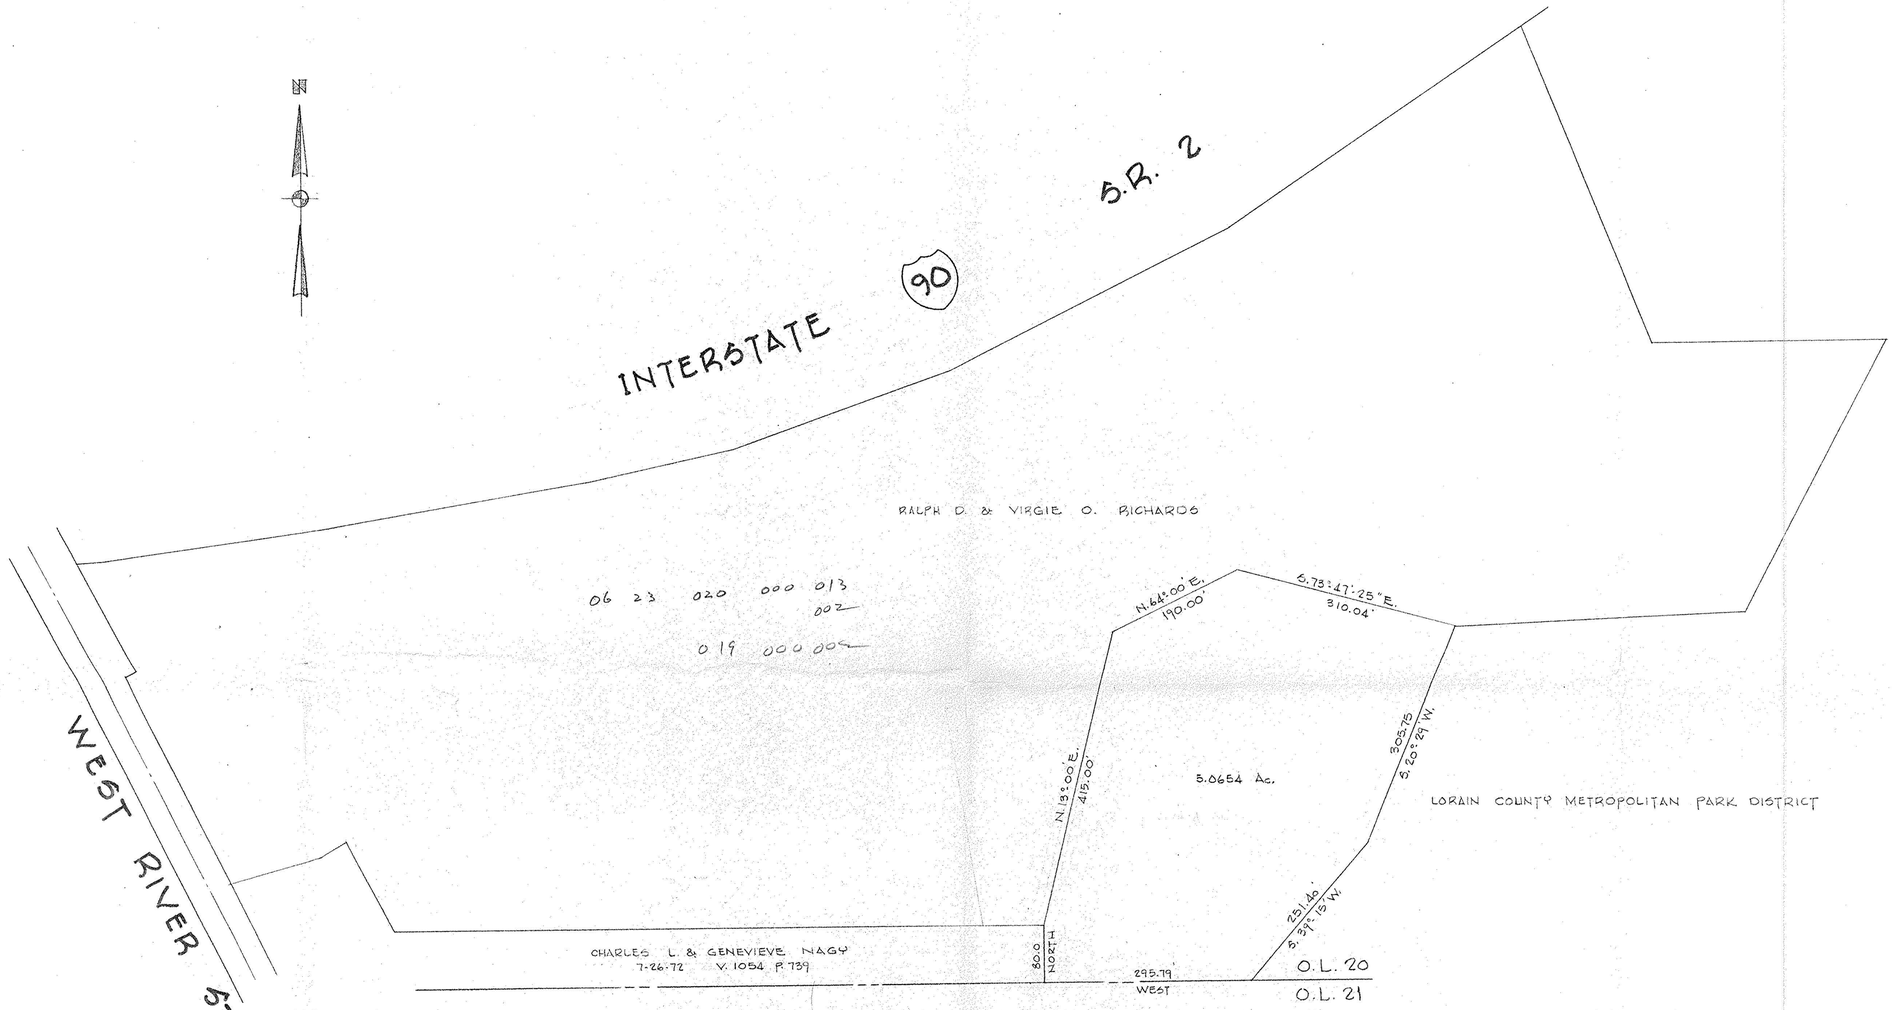

#15047

APPROVED
LORAIN CO.
MAP DEPT.
DATE 4-7-83
PAGE 29-6-30
BY C. Francis
VOID AFTER

NOTE:

MEASUREMENTS SHOWN ARE RECORD AND/OR CALCULATED FROM RECORD.

SKETCH FOR

RALPH D. & VIRGIE O. RICHARDS

PART OF O.L. 20 BRACE TRACT ELYRIA TOWNSHIP CITY OF ELYRIA LORAIN COUNTY OHIO

SCALE 1" = 100' MARCH 24, 1983

LAUNDON • SIMON • CAHL & ASSOC. INC.

ENGINEERS SURVEYORS

LORAIN COUNTY
TAX MAP DEPARTMENT
P.I.N. NO.

MAR 3 1 1993

Job 83-1175