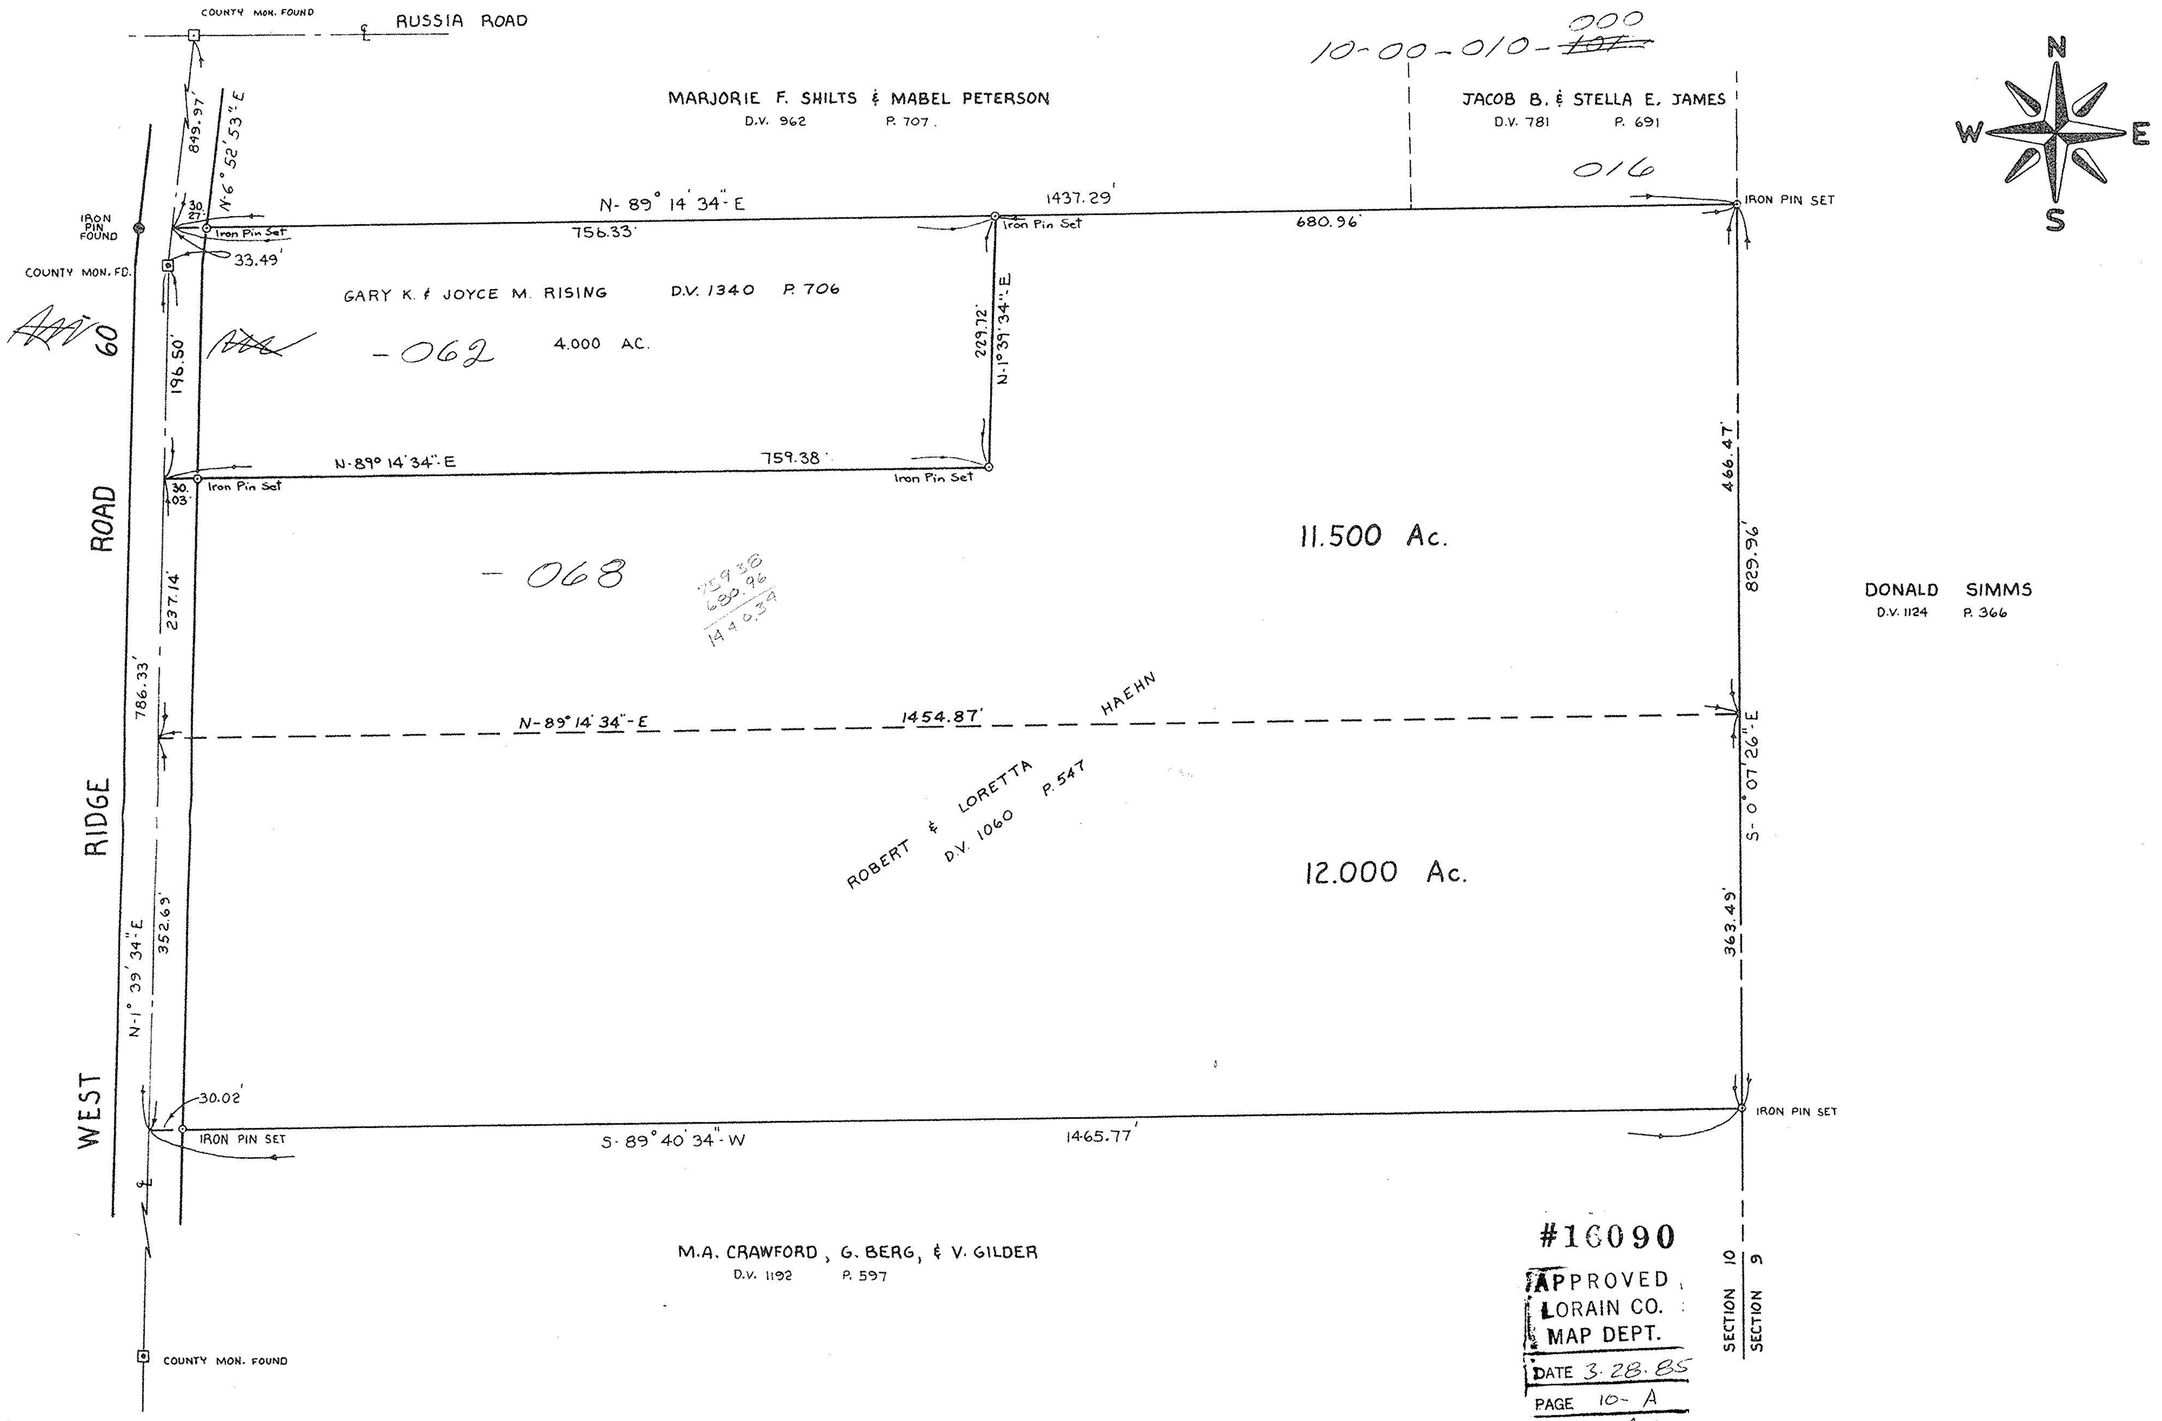

#16090

APPROVED,
LORAIN CO.
MAP DEPT.
DATE 3.28.85
PAGE 10-A
BY T. McMain
VOID

PROJECT

SURVEY MAP

PART OF CARLISLE TOWNSHIP SECTION 10
TWP. OF CARLISLE, COUNTY OF LORAIN, STATE OF OHIO

Rev.
4-16-84
2-6-85

Drawn by: K.V.S

Checked by:

App. by:

Scale: 1" = 100'

Date: JUNE 28, 1979

Prepared for: ROBERT HAEHN JR.
10712 WEST RIDGE ROAD
ELYRIA, OHIO

KLEINOEDER · SCHMIDT and ASSOCIATES

ENGINEERS — SURVEYORS — CONSULTANTS in LAND PLANNING

ELYRIA - NORWALK - MEDINA OHIO

REFERENCES

SHEET NO. 1 of 1

JOB NO. 79-06