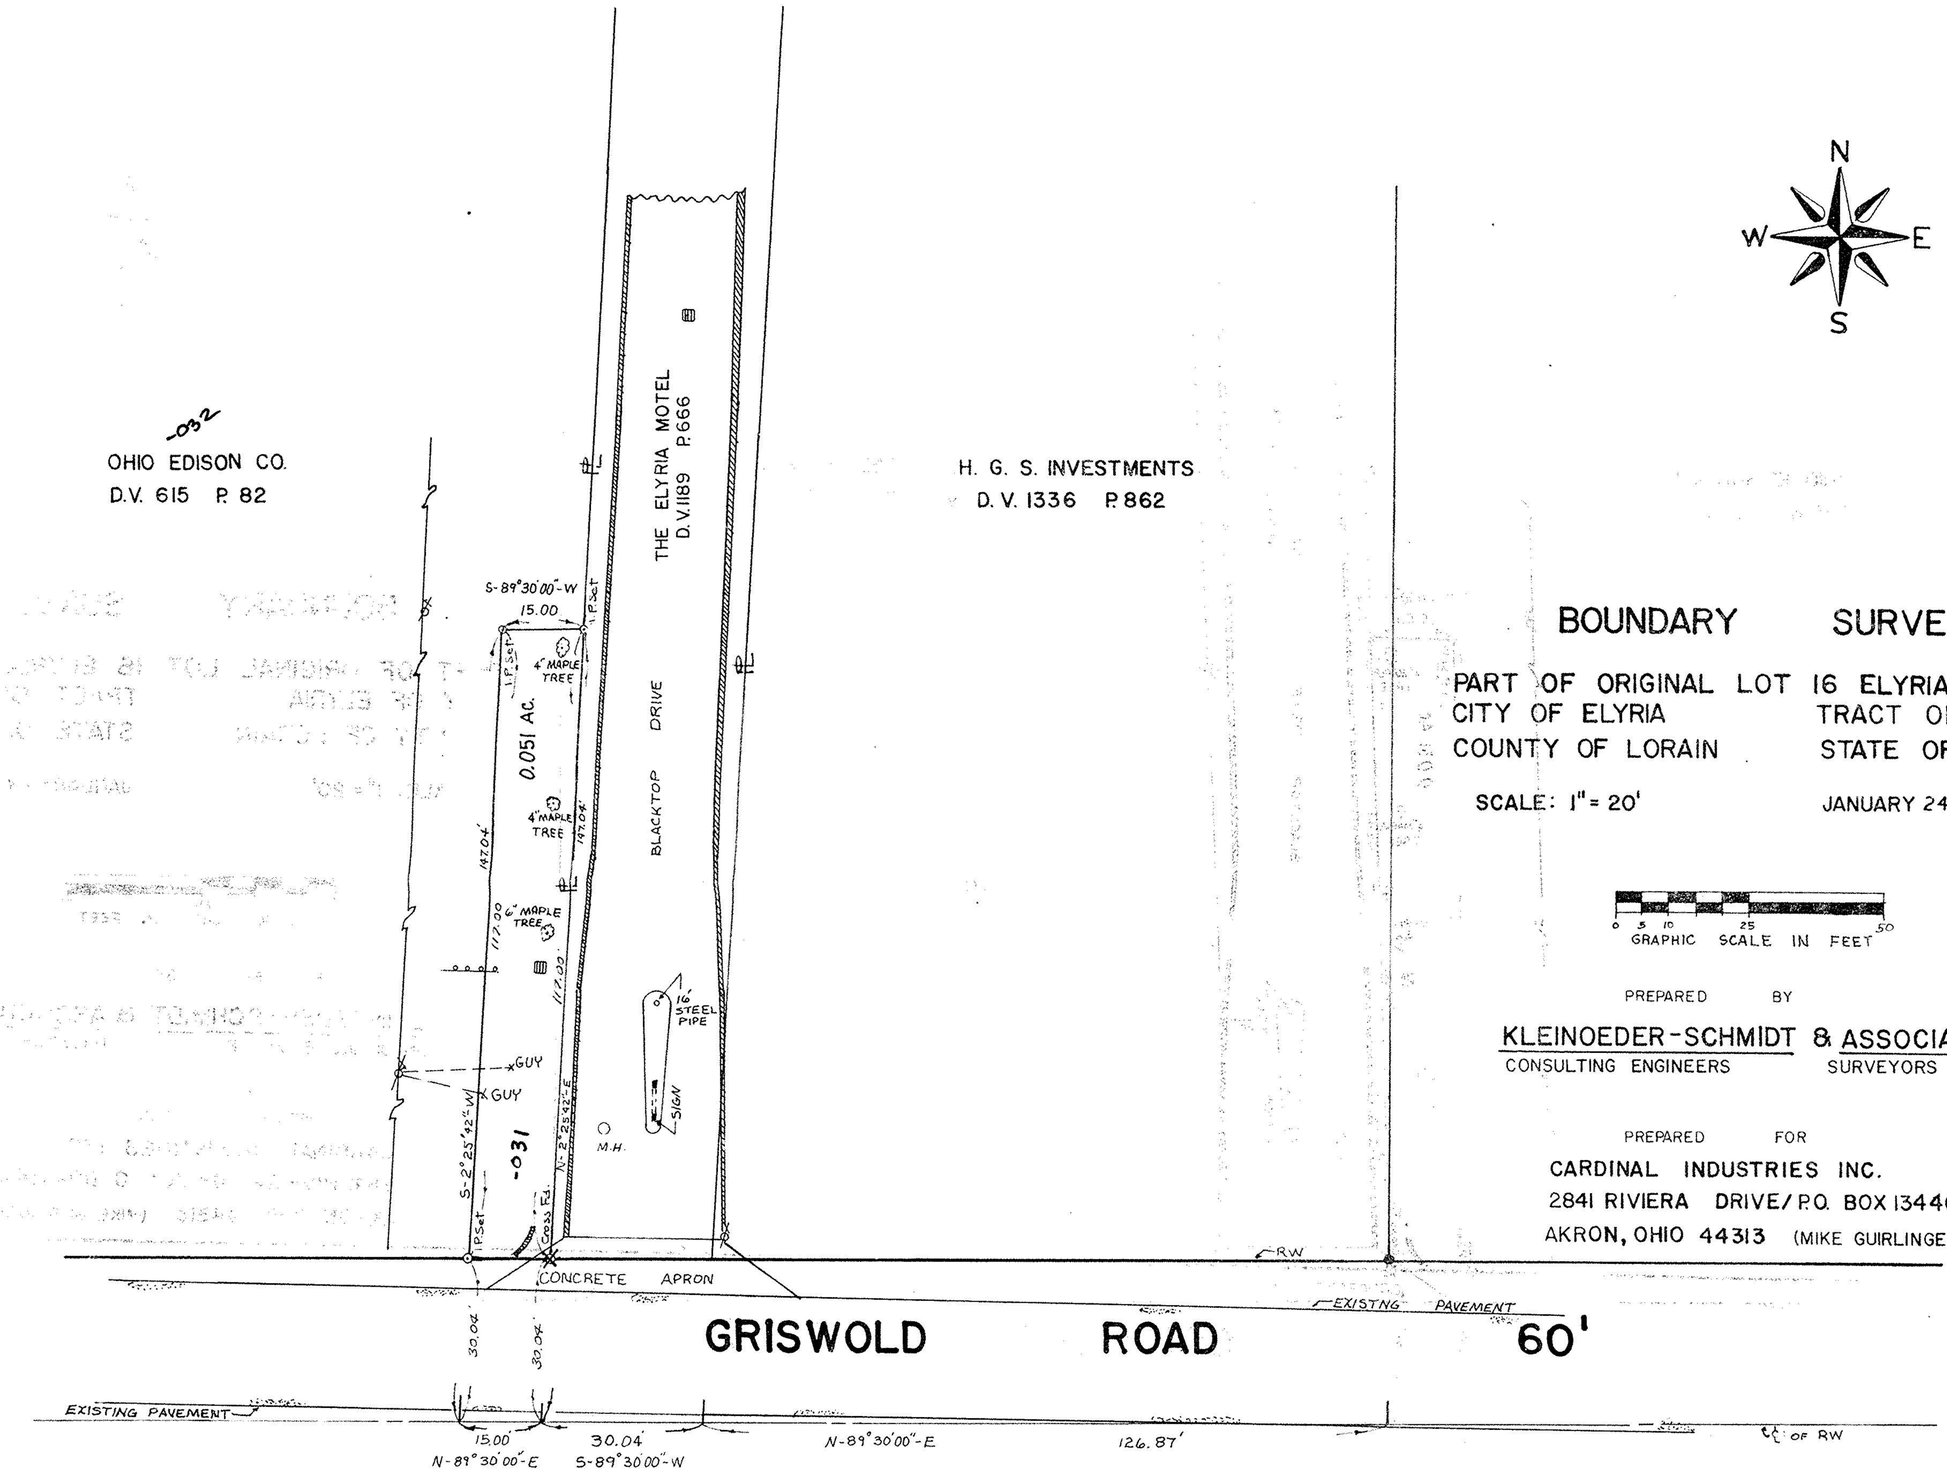

N

W E

S

BOUNDARY SURVEY

PART OF ORIGINAL LOT 16 ELYRIA TOWNSHIP
CITY OF ELYRIA TRACT OF BRACE
COUNTY OF LORAIN STATE OF OHIO

SCALE: 1" = 20' JANUARY 24, 1986

0 5 10 25 50
GRAPHIC SCALE IN FEET

PREPARED BY

KLEINOEDER-SCHMIDT & ASSOCIATES
CONSULTING ENGINEERS SURVEYORS

PREPARED FOR

CARDINAL INDUSTRIES INC.
2841 RIVIERA DRIVE/ P.O. BOX 13440
AKRON, OHIO 44313 (MIKE GUIRLINGER)

#86099

APPROVED
LORAIN CO.
MAP DEPT.
DATE 4-21-86
PAGE 6-28 6-[redacted]46
BY C. FRANCIS
VOID
AFTER

LEGEND
- I.P. SET
- I.P. FOUND
- CROSS FOUND
- STEEL GUARD RAIL
- POWER POLE
- CATCH BASIN
- DECORATIVE FENCE
- BLACKTOP CURB
- OVERHEAD POWER LINES

86-06