MB
o Iron pipes fd
• Iron pipes set

Survey for Rhonna Smith
Original Lot 9 Brace Tract
Elyria Township
Lorain County Ohio
Scale 1" = 100' Oct 12, 1991
Revised Jan 8, 1992
Feb 23, 1992

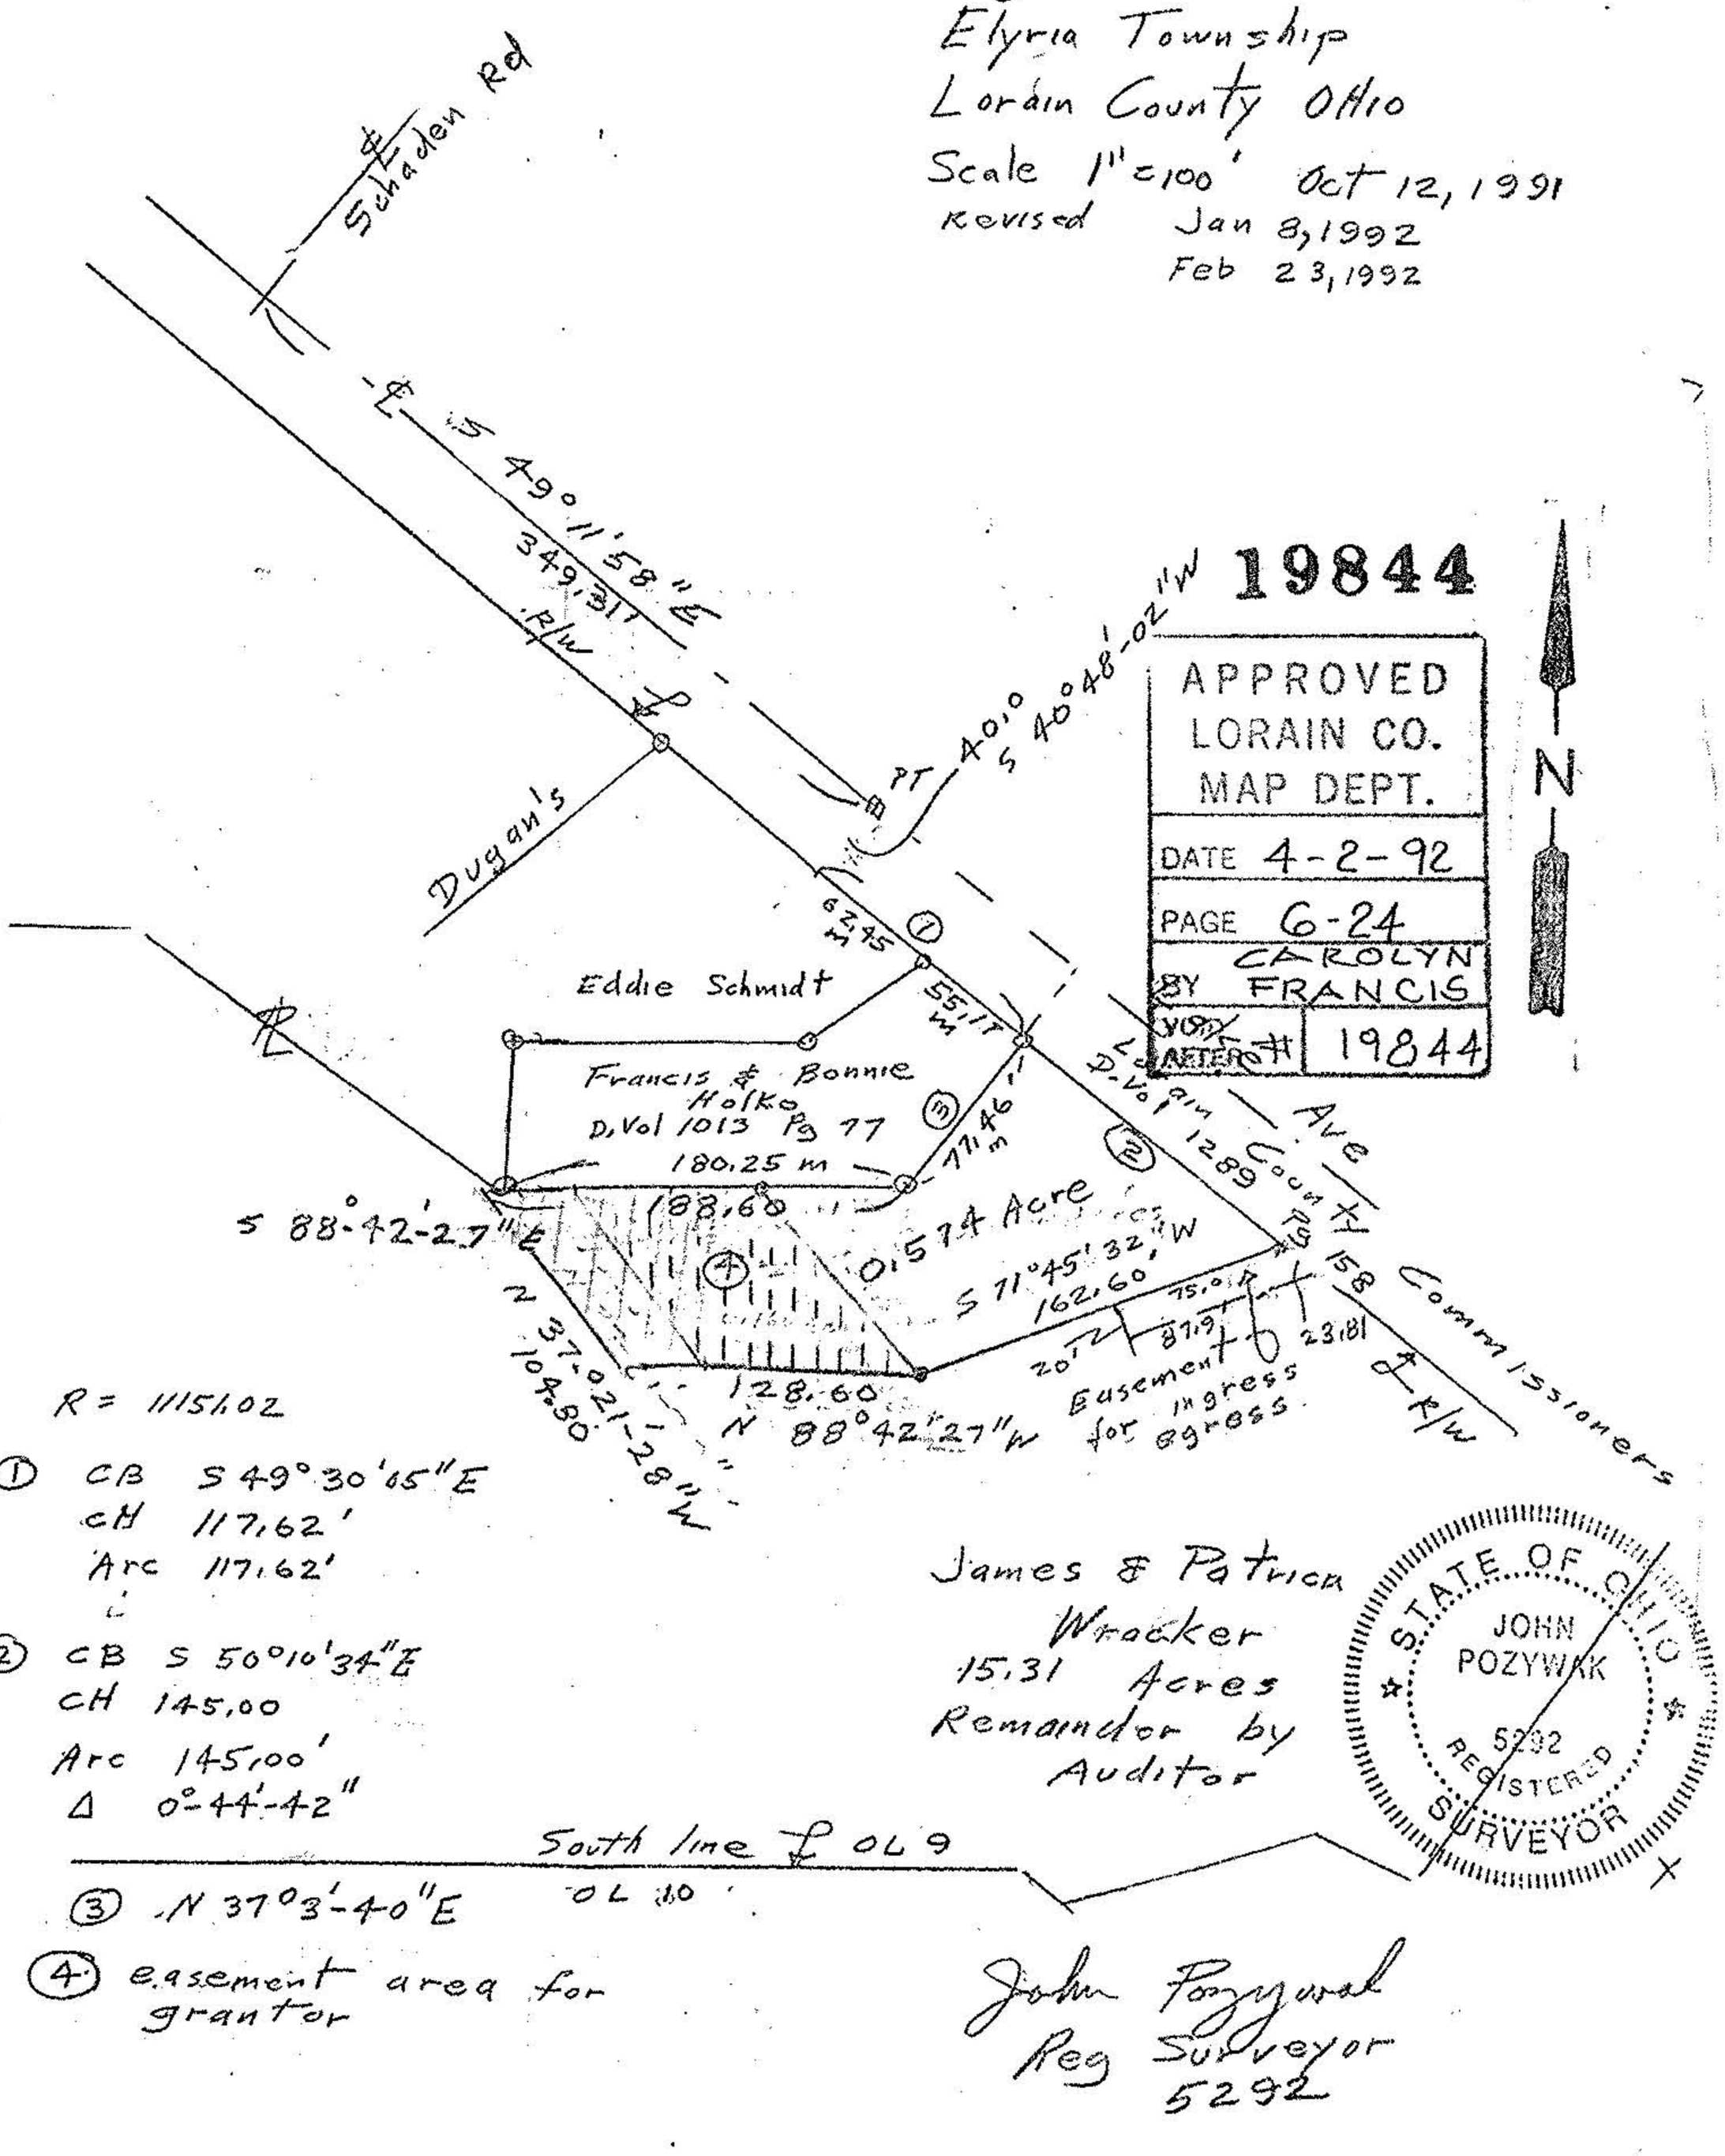

John Pozywak
Reg Surveyor
5292

G-24-06-19844