KLEINOEDER · SCHMIDT
and ASSOCIATES

ENGINEERS — SURVEYORS — CONSULTANTS in LAND PLANNING

ELYRIA - NORWALK - MEDINA OHIO

SURVEY

Sublot(s) _____

Subd'n _____

Township ELYRIA Tract BRACE

Orig. Lot(s) 11 Sec. _____

County of LORAIN State of Ohio

Corporation _____

06-23-011-101

703

#1677

6-24

6-41

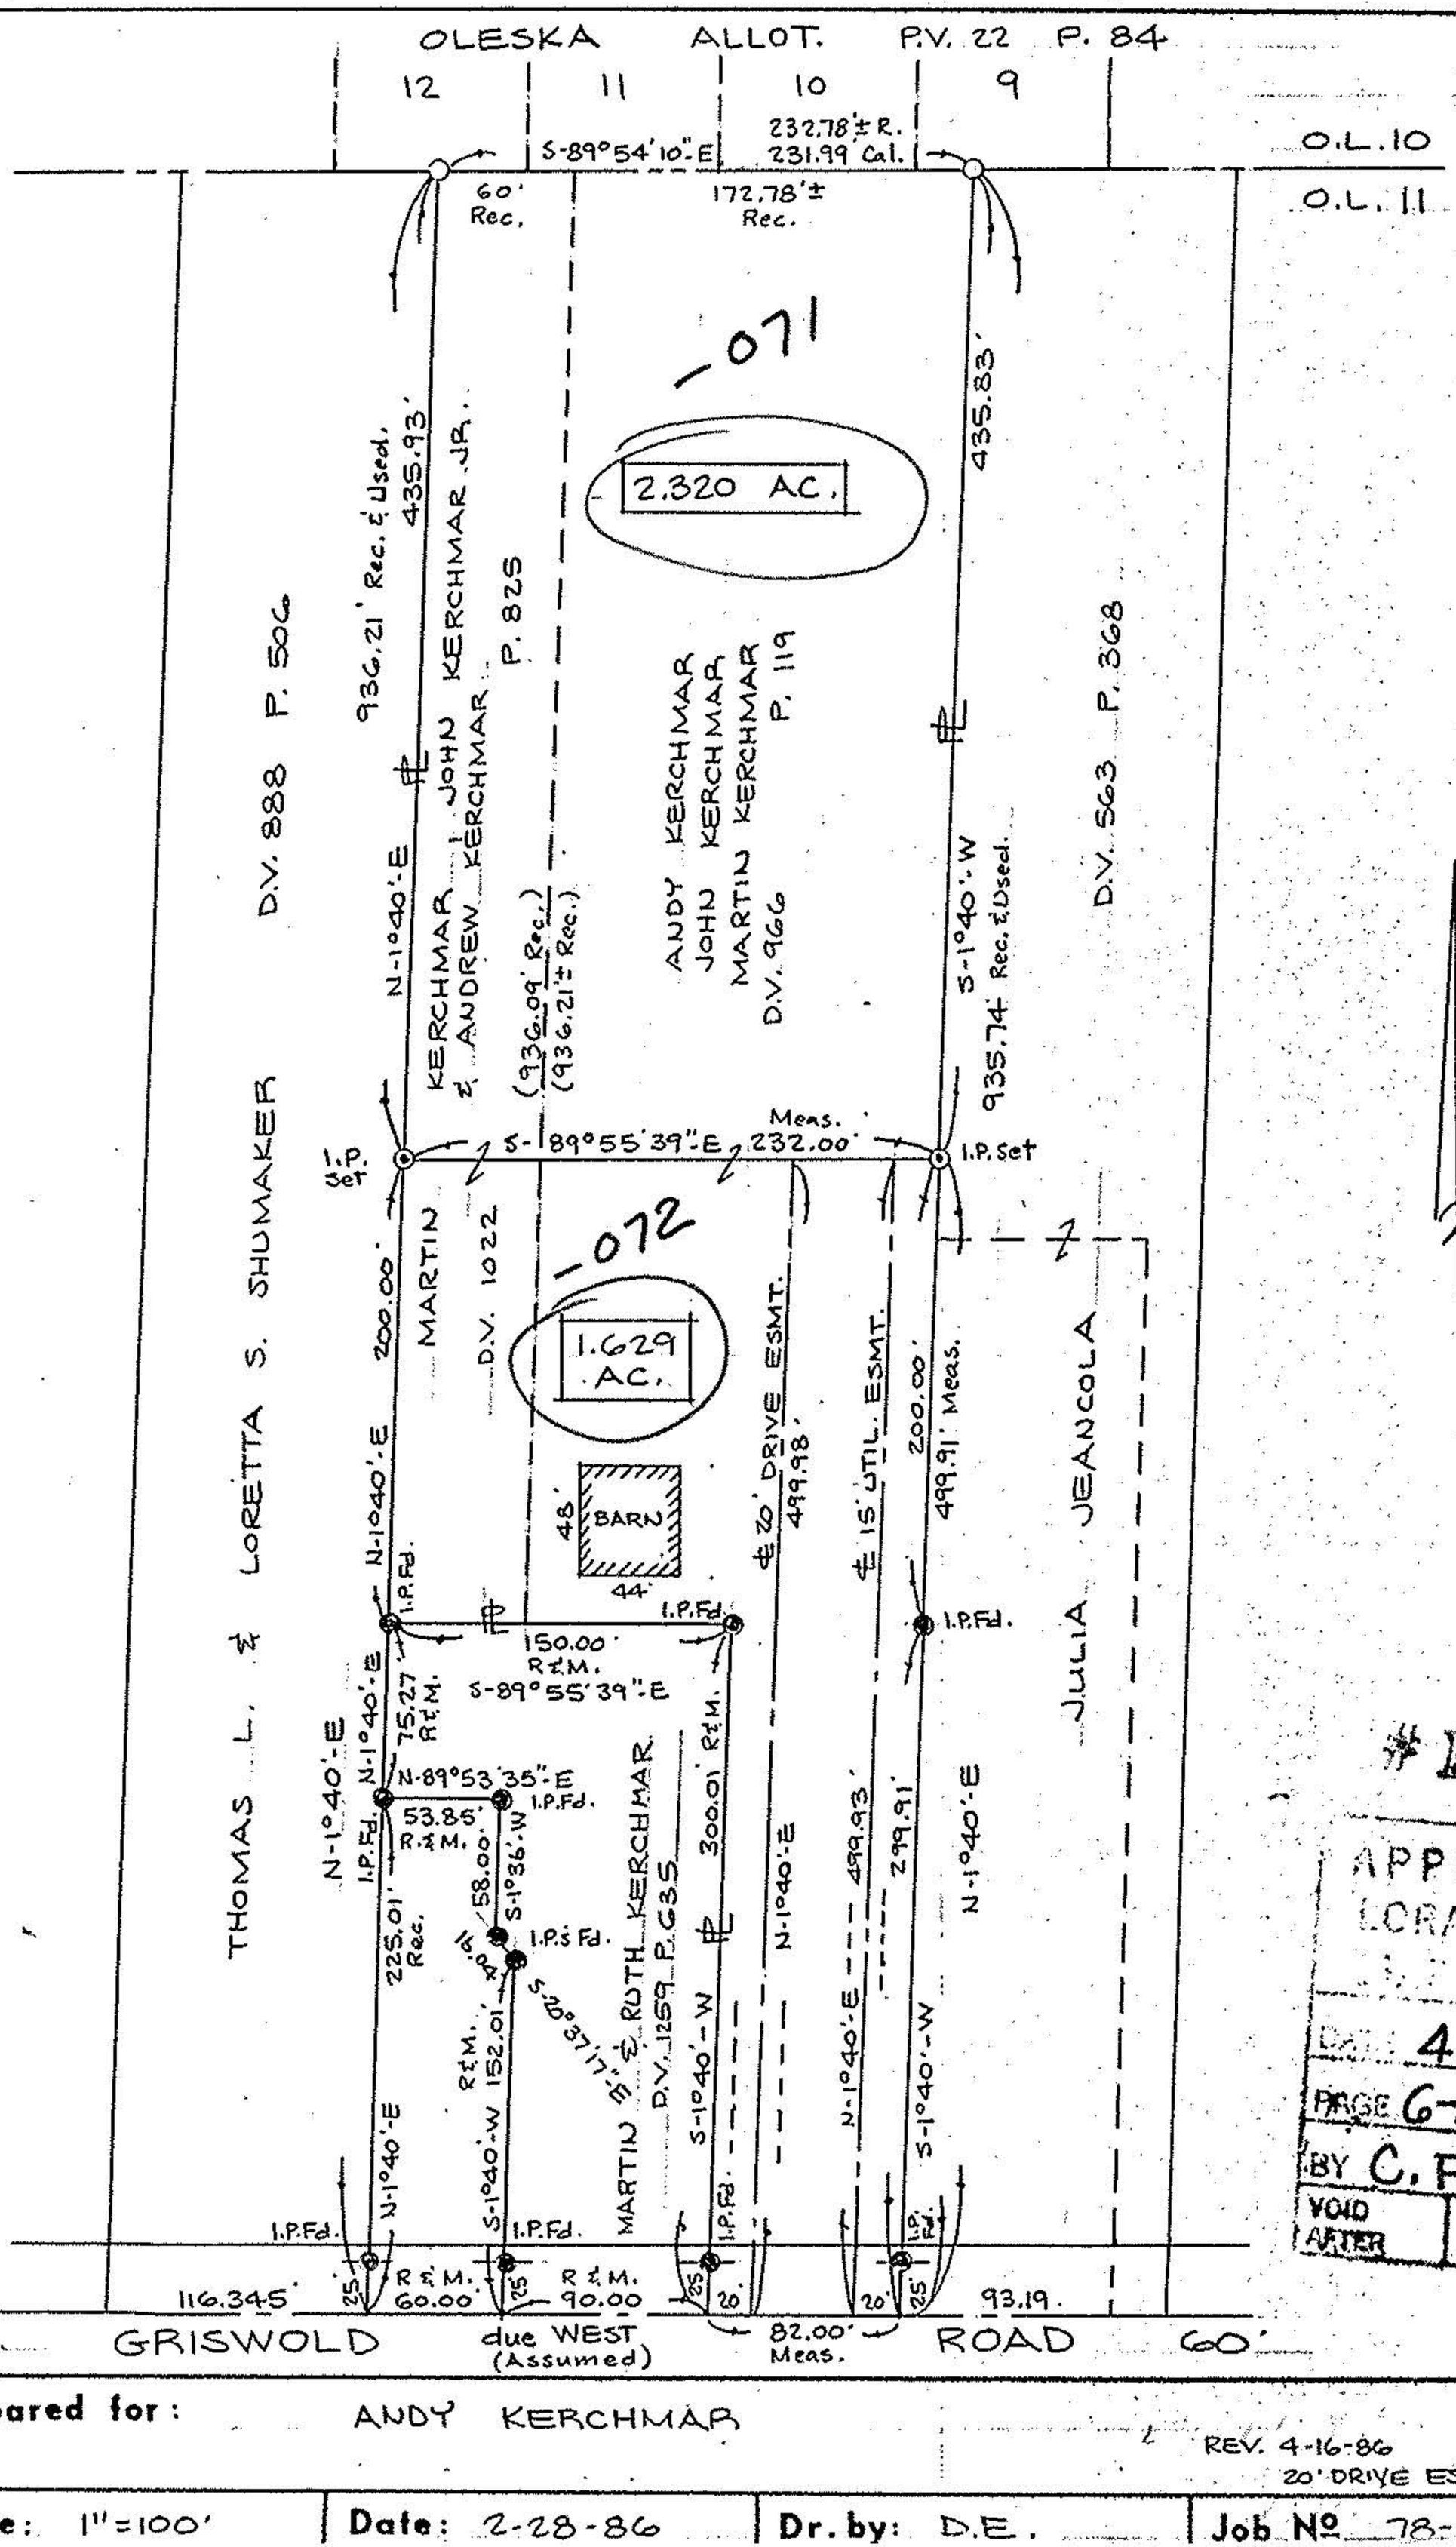

#L6702

APPROVED
LORAIN CO.
ENG. DEPT.
DATE 4-24-86
PAGE 6-24 & 41
BY C. FRANCIS
VOID AFTER

Prepared for: ANDY KERCHMAR

REV. 4-16-86
20' DRIVE ESMT.

Scale: 1"=100'	Date: 2-28-86	Dr. by: D.E.	Job No. 78-324