SURVEY

OF PART OF

ORIGINAL LOT Nº 11
BRACE TRACT
TOWNSHIP OF ELYRIA COUNTY OF LORAIN
STATE OF OHIO

PREPARED FOR:

MRS. HERBERT DISBROW

6868 LAKE AVE.
ELYRIA, OHIO

PREPARED BY:

HAPONEK AND ASSOC.
ENGINEERS AND SURVEYORS
NORTH RIDGEVILLE, O
327-4776

STATE OF OHIO
DANE A. HAPONEK
S-6211
REGISTERED SURVEYOR

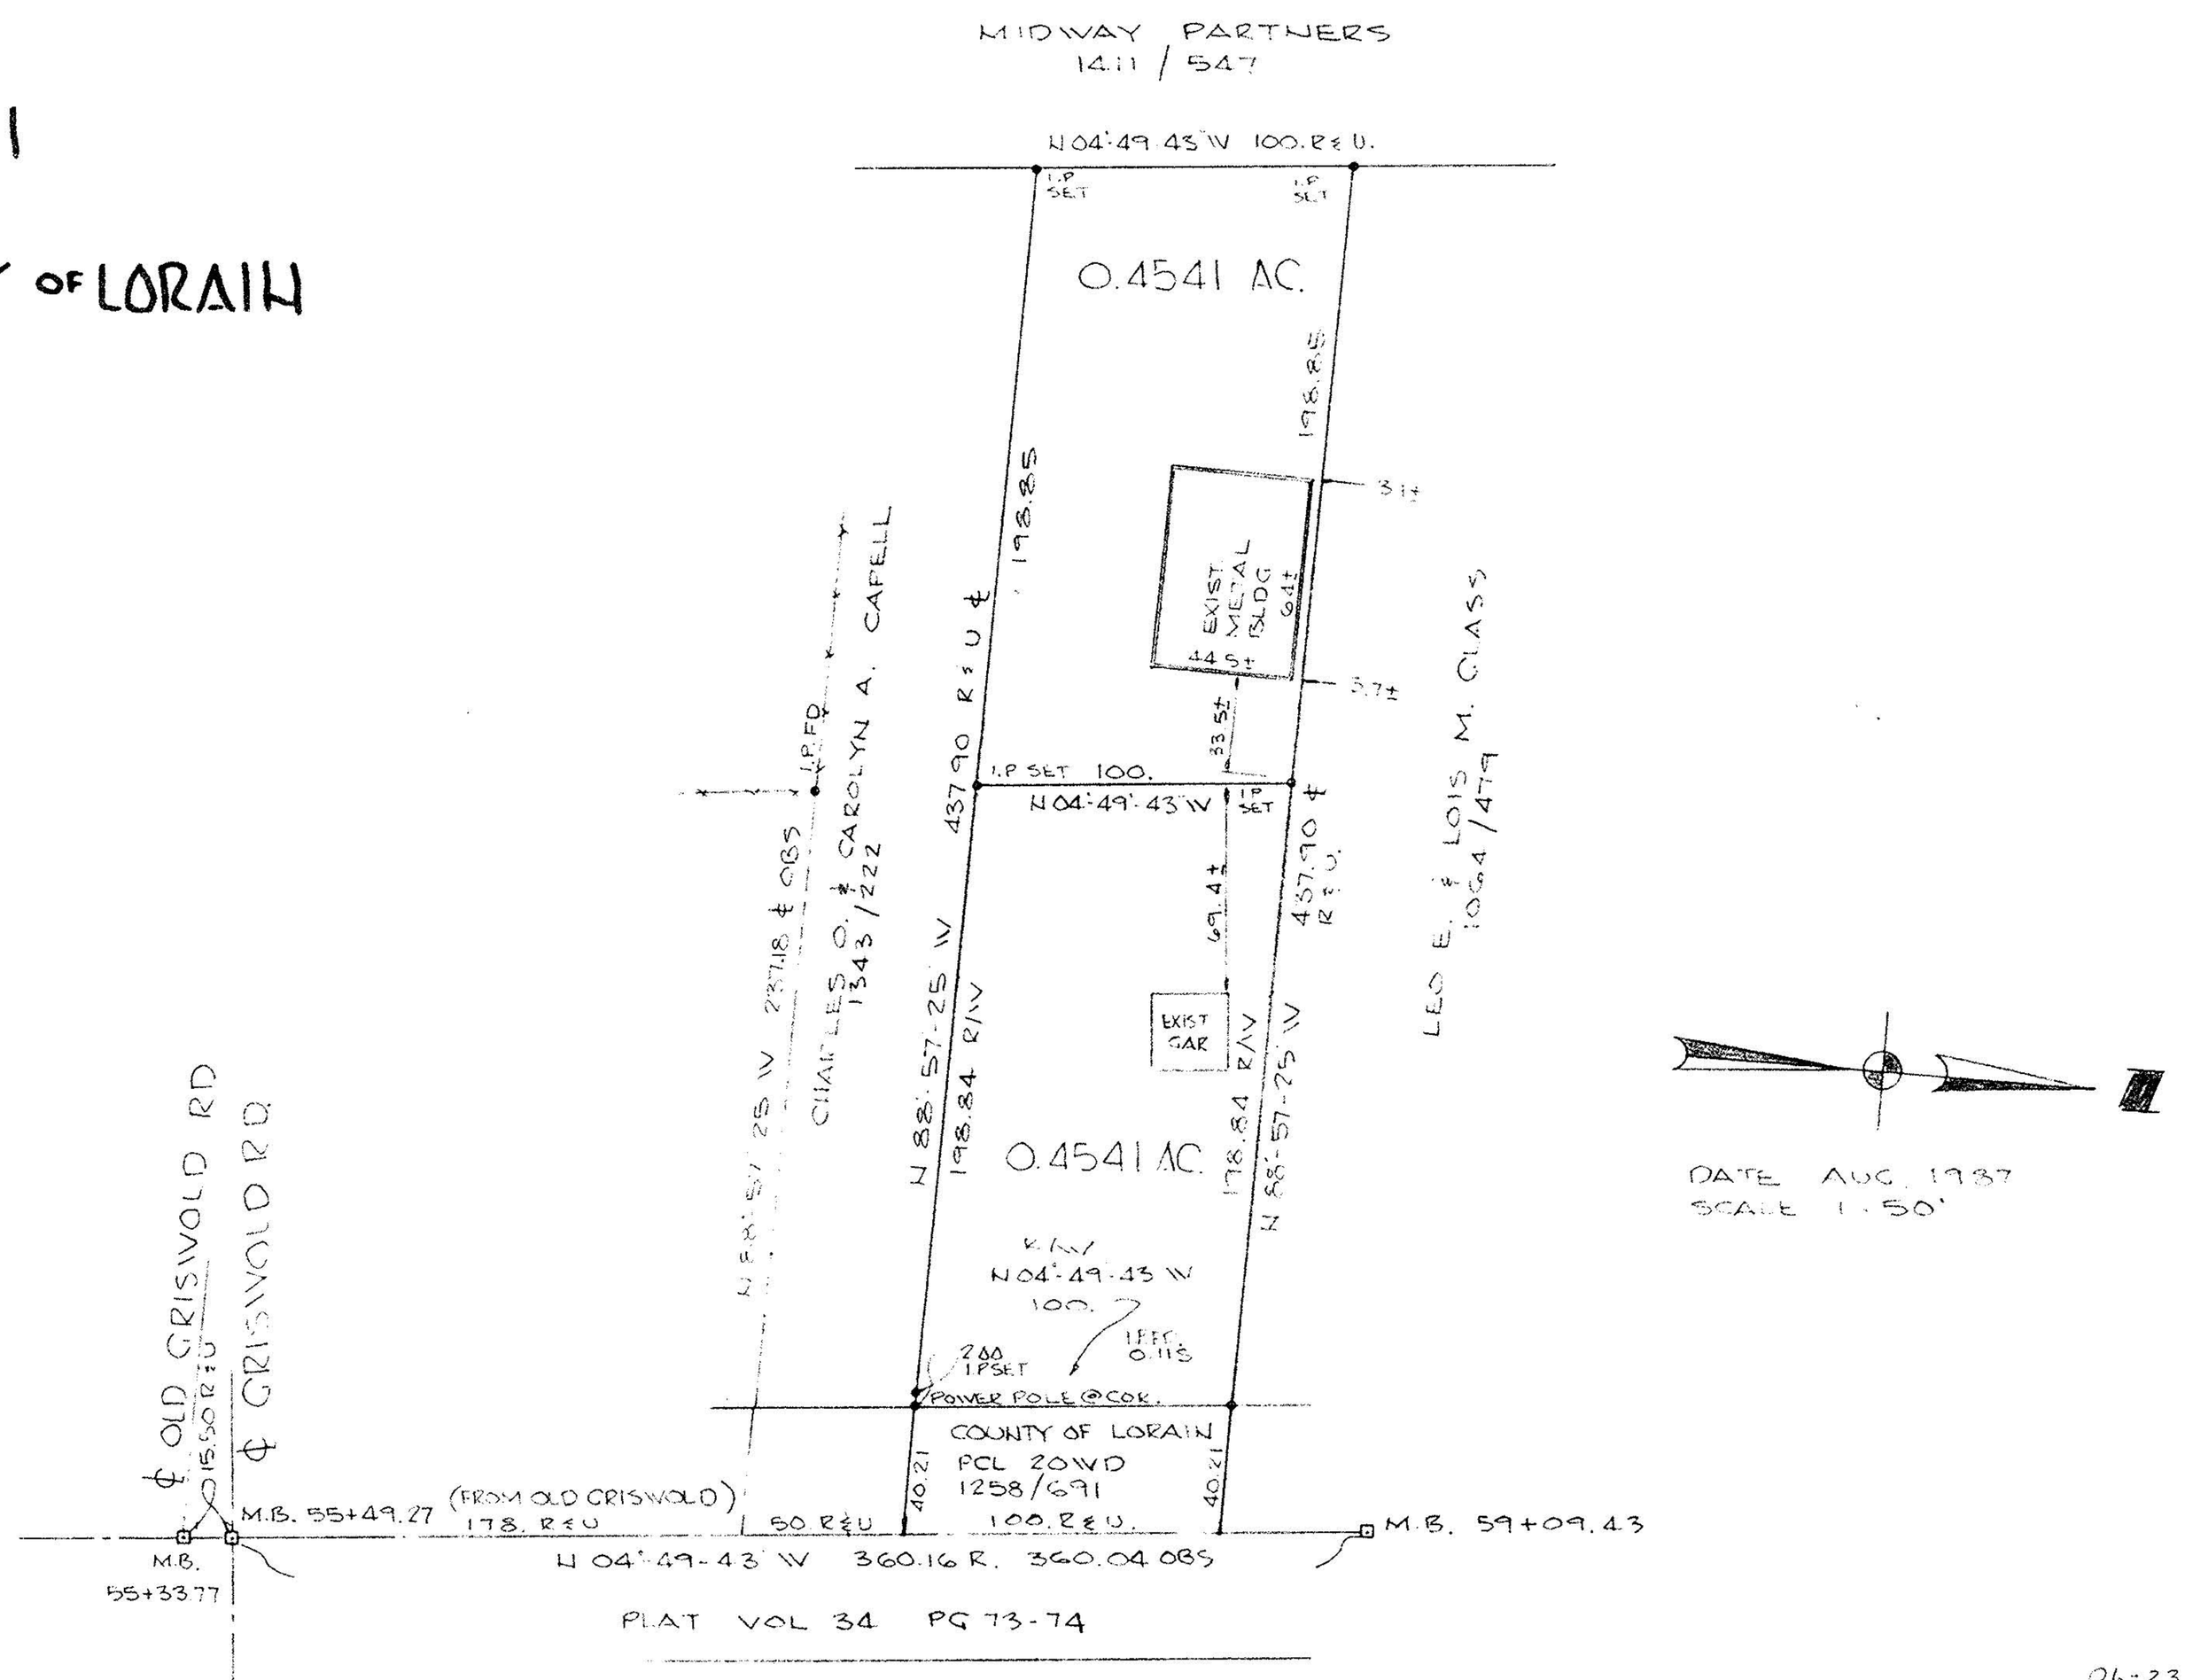

DATE AUG 1987
SCALE 1"=50'

06-23-011-101-

#18300 1-23-89
#17853

APPROVED
LORAIN CO.
MAP DEPT.
DATE 2-25-88
BY C. FRANCIS
VOID AFTER 6-42
17853
87-41