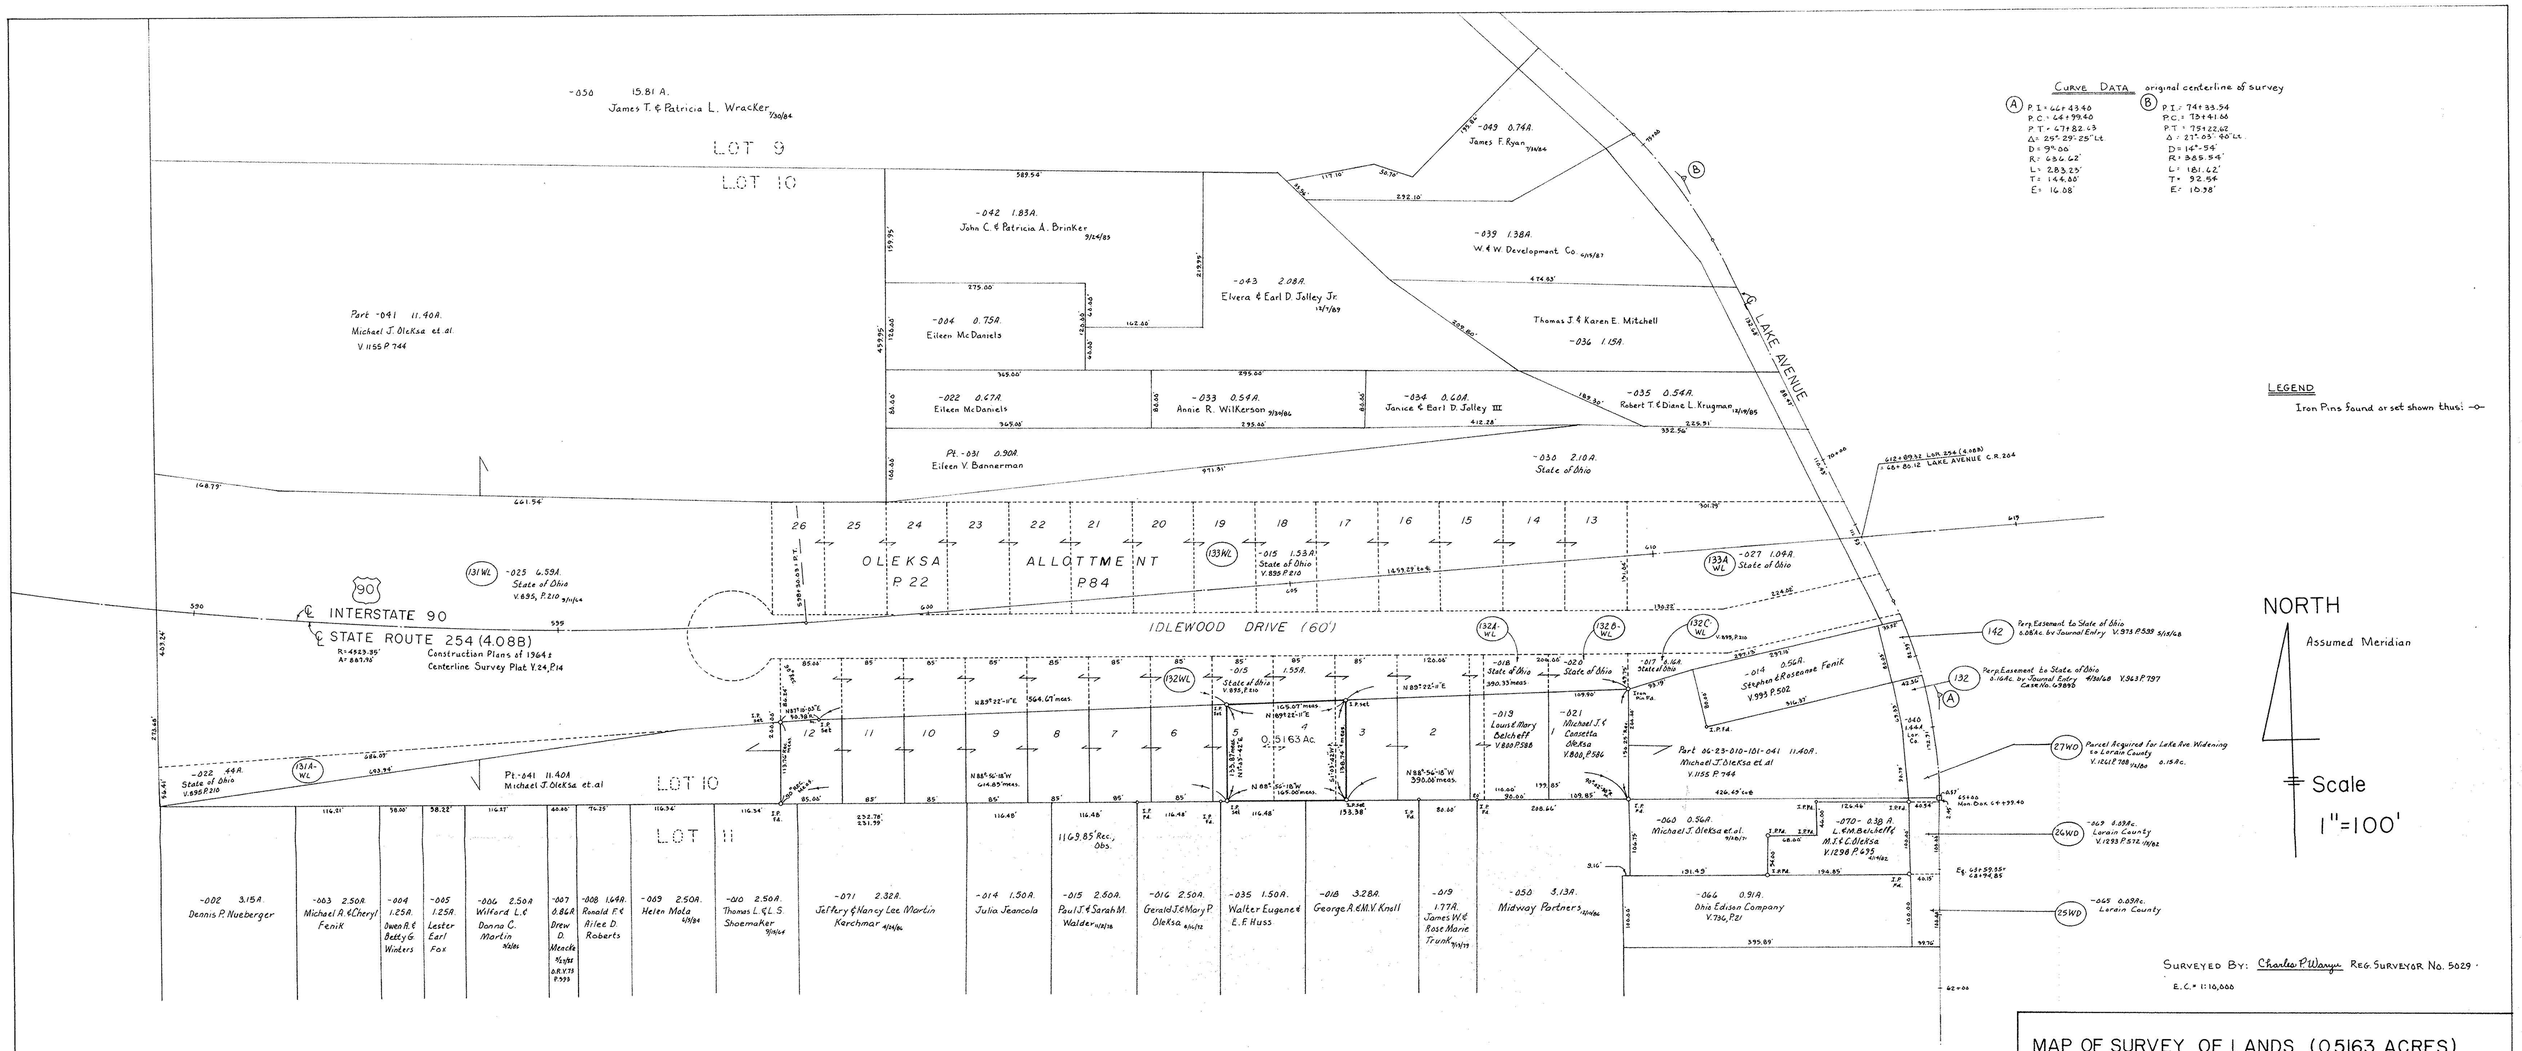

MAP OF SURVEY OF LANDS (0.5163 ACRES)
Part of Original Lot No. 10, Brace Tract, Elyria Township, Lorain County, Ohio
Part of Oleksa Allottment

Made at request of Charles Birkline

By Charles P. Waryu, Registered Surveyor No. 5029

December 1989

#18919

APPROVED
LORAIN CO.
MAP DEPT.

DATE 4-24-90
PAGE 6-34 6-35
BY Cassandra Francis
VOID AFTER 4 18919

06-23-010-102-