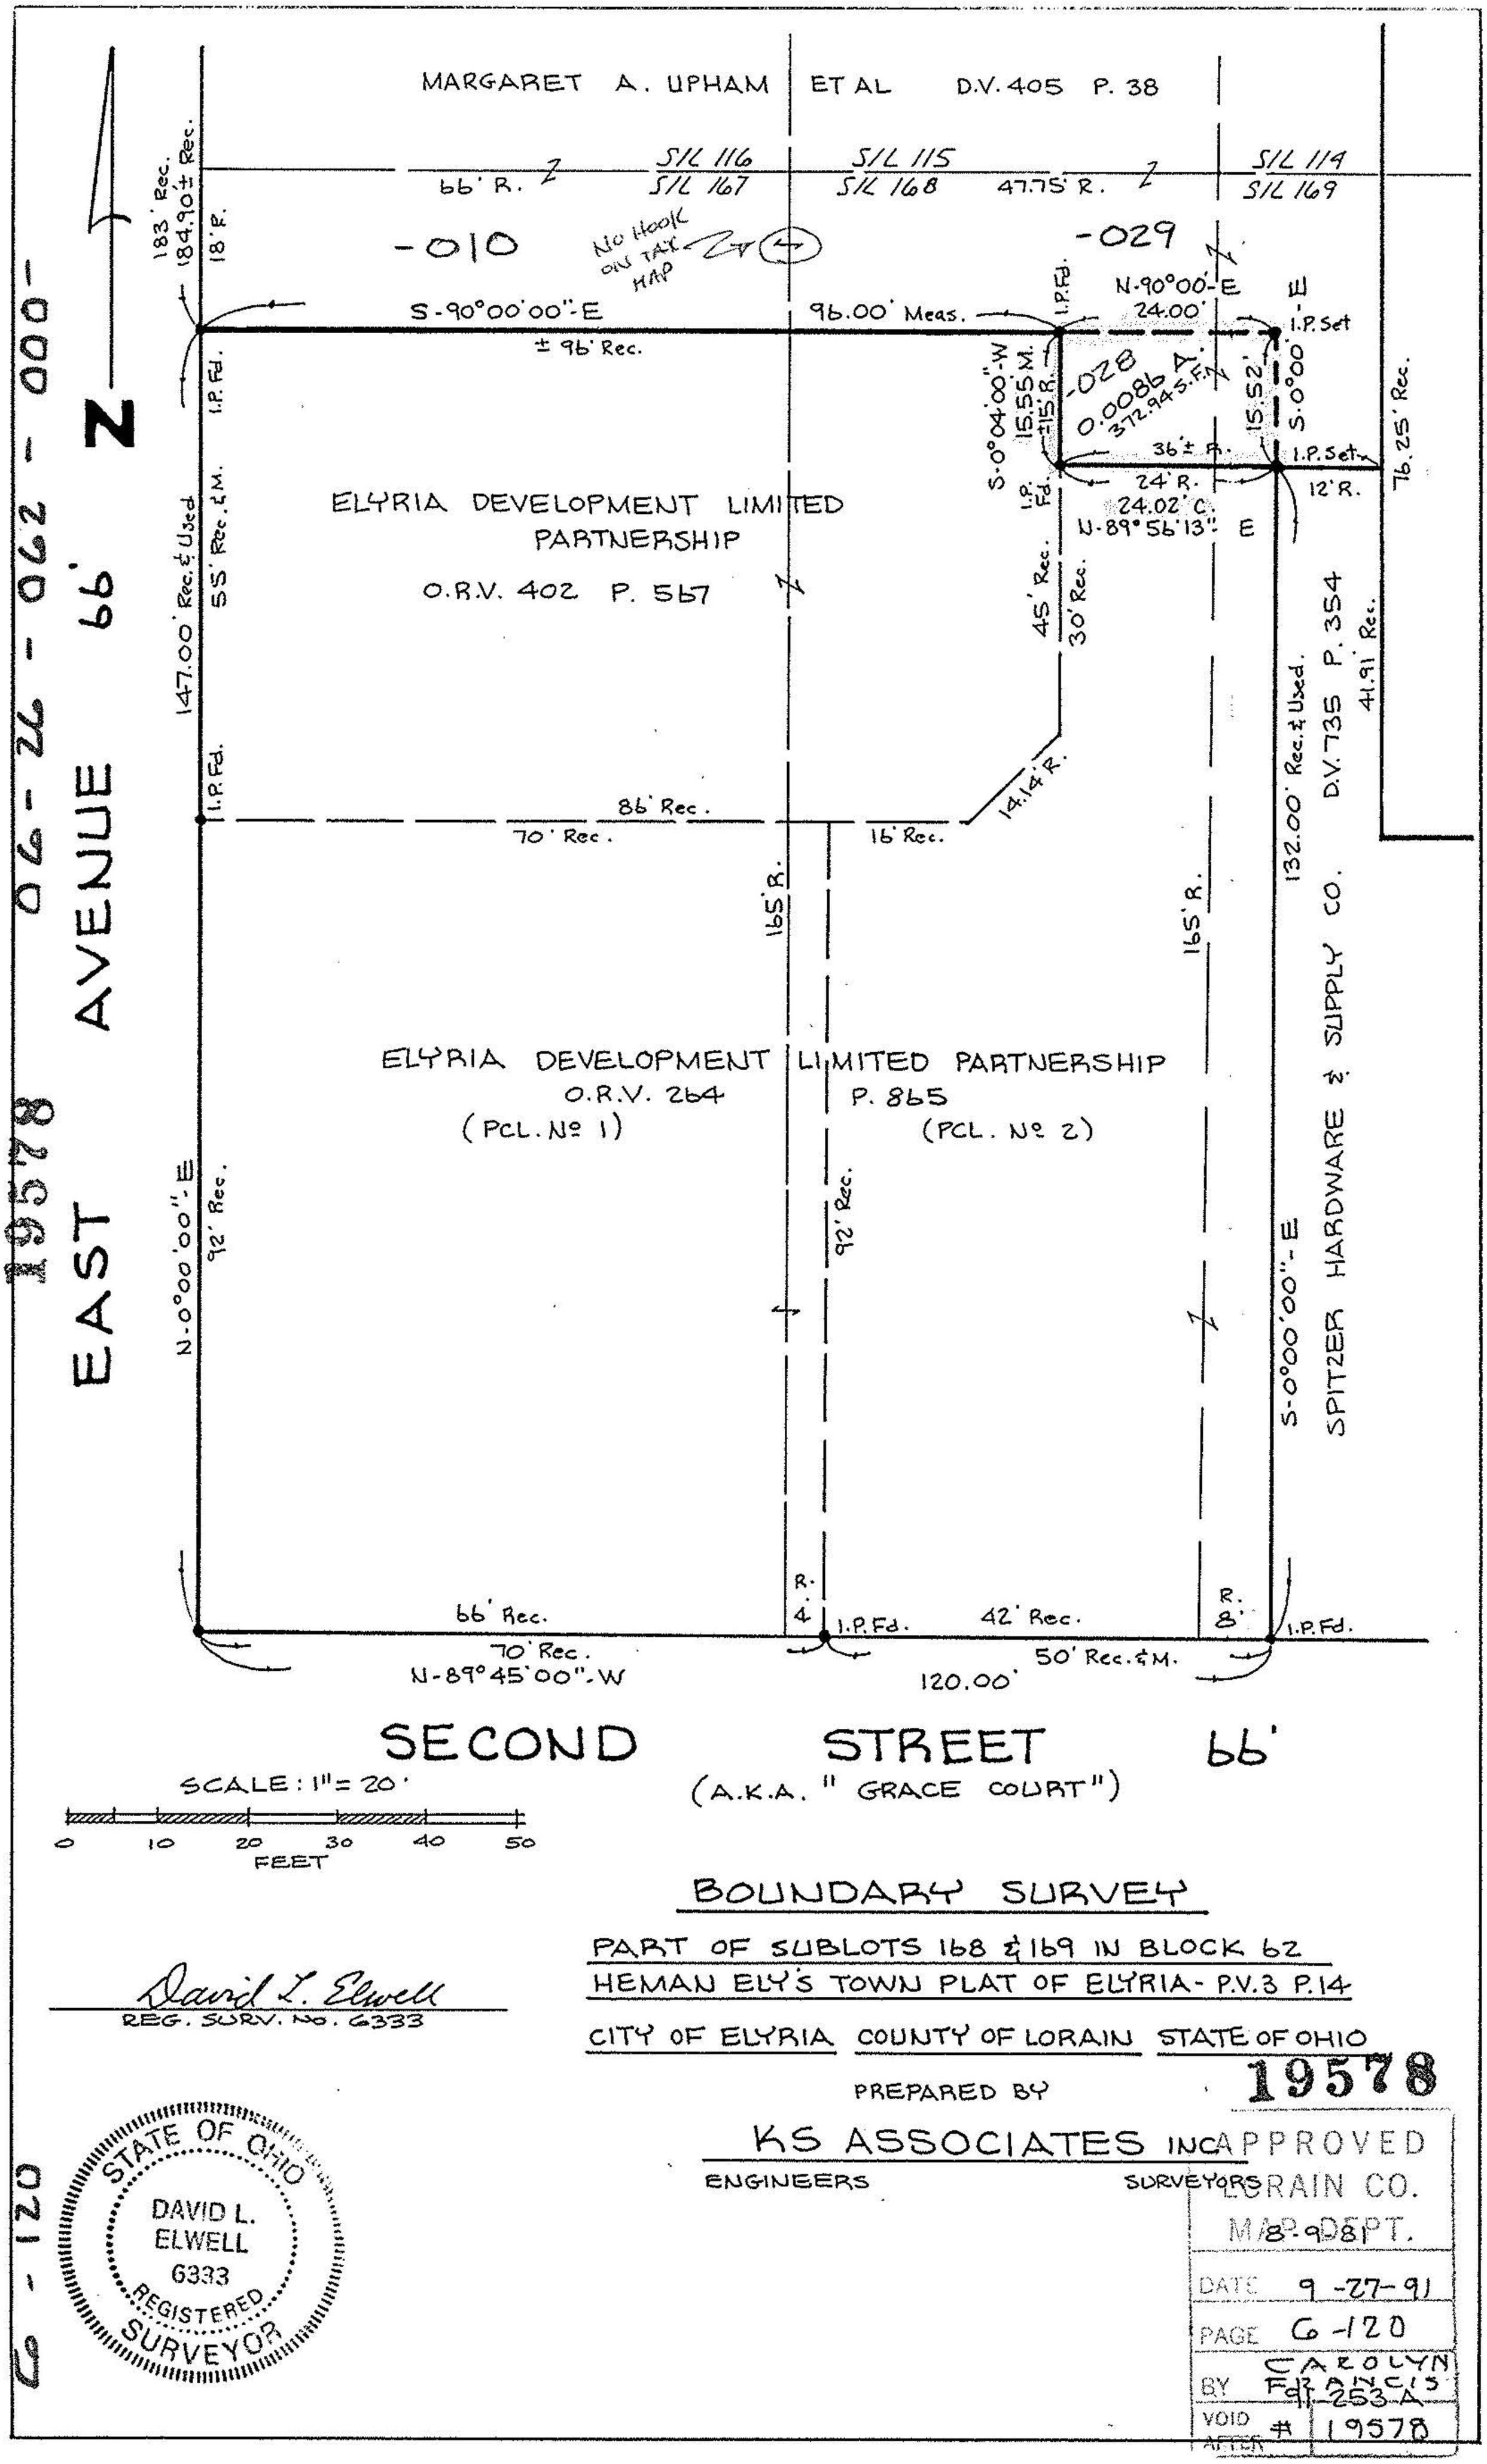

David L. Elwell
REG. SURV. NO. 6333

BOUNDARY SURVEY

PART OF SUBLOTS 168 & 169 IN BLOCK 62
HEMAN ELY'S TOWN PLAT OF ELYRIA - P.V.3 P.14

CITY OF ELYRIA COUNTY OF LORAIN STATE OF OHIO

PREPARED BY

19578

KS ASSOCIATES INC.
ENGINEERS SURVEYORS