6-22 6-40

#19989

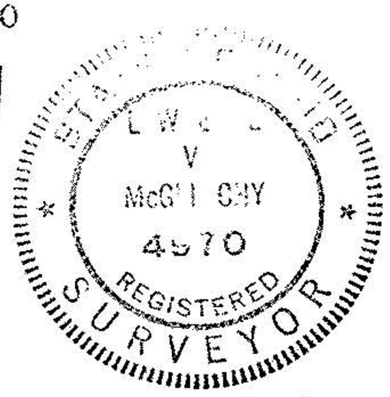

06-23-005-102

N 81°06'50" E
300.00'

1" = 100'

WALTER P. & GRACE C. GODLES
VOL. 1219 PG. 674
(Origina Parcel)

Pt. -016
10.82 Ac. (10.18 Net)

-018
3.37 Ac.

-020
3.54 AC.

-019
0.88 AC.

-017
0.643 AC.

Proposed Parcel
0.643 Ac.

N89°06'50"E 100.00 I.P.Set

580.80

N89°06'50"E 356.95

I.P.Set

90°

560.00

100.00 I.P.Set

S89°06'50"W

143.48 I.P.Set

I.P.Set

560.65

VOL. 920 PG. 782

MURRAY RIDGE ROAD

N2°-27'-23"E

N0°53'10"W 280.00

S0°53'10"E 280.00

N0°53'10"W 280'

N 0°-53'-10"W 280

S 1°-52'-10"W 280.32

OHIO EDISON

I.P.Set 8/6/87

I.P Fd. 2"S 8/6/87

200.00'

I.P. Reset 8/6/87

I.P.Set

I.P.Set

I.P.Set

I.P.Set

225.21'

100.00

S 89°-06'-50"W 955.21

200.00'

130

GRISWOLD ROAD

APPROVED
LORAIN CO.
MAP DEPT.
DATE 7-8-92
PAGE 6-22 6-40
BY CAROLYN FRANCIS
VOID AFTER # 19989

PLAN OF PROPOSED PARCEL SPLIT
Orig. P.P. # 06-23-005-102-016

PART of ORIG. ELYRIA **TWP. LOT** 5-BRACE TRACT
NOW in CITY of , **OHIO**
LORAIN COUNTY, OHIO

TAX MAP PAGE 6-40

PLAT OF SURVEY:
FOR: WALTER P. GODLES

McGLINCHY & ASSOCIATES

MAY 23, 1992 **#**806431-B