06-23-005

LEWIS W. HALL

GEOPHYSICAL SURVEYS LAND SURVEYS TOPOGRAPHICAL SURVEYS

Registered Surveyor 201 EAST 14TH STREET • ELYRIA, OHIO

No. 3975 Phone A/C 216 - 323-2062

SURVEY OF 0.18 ACRES
FOR
PAUL & JOSEPHINE SHOOK
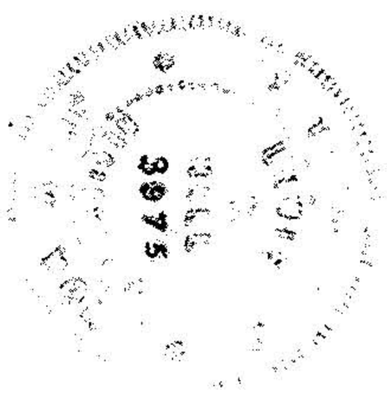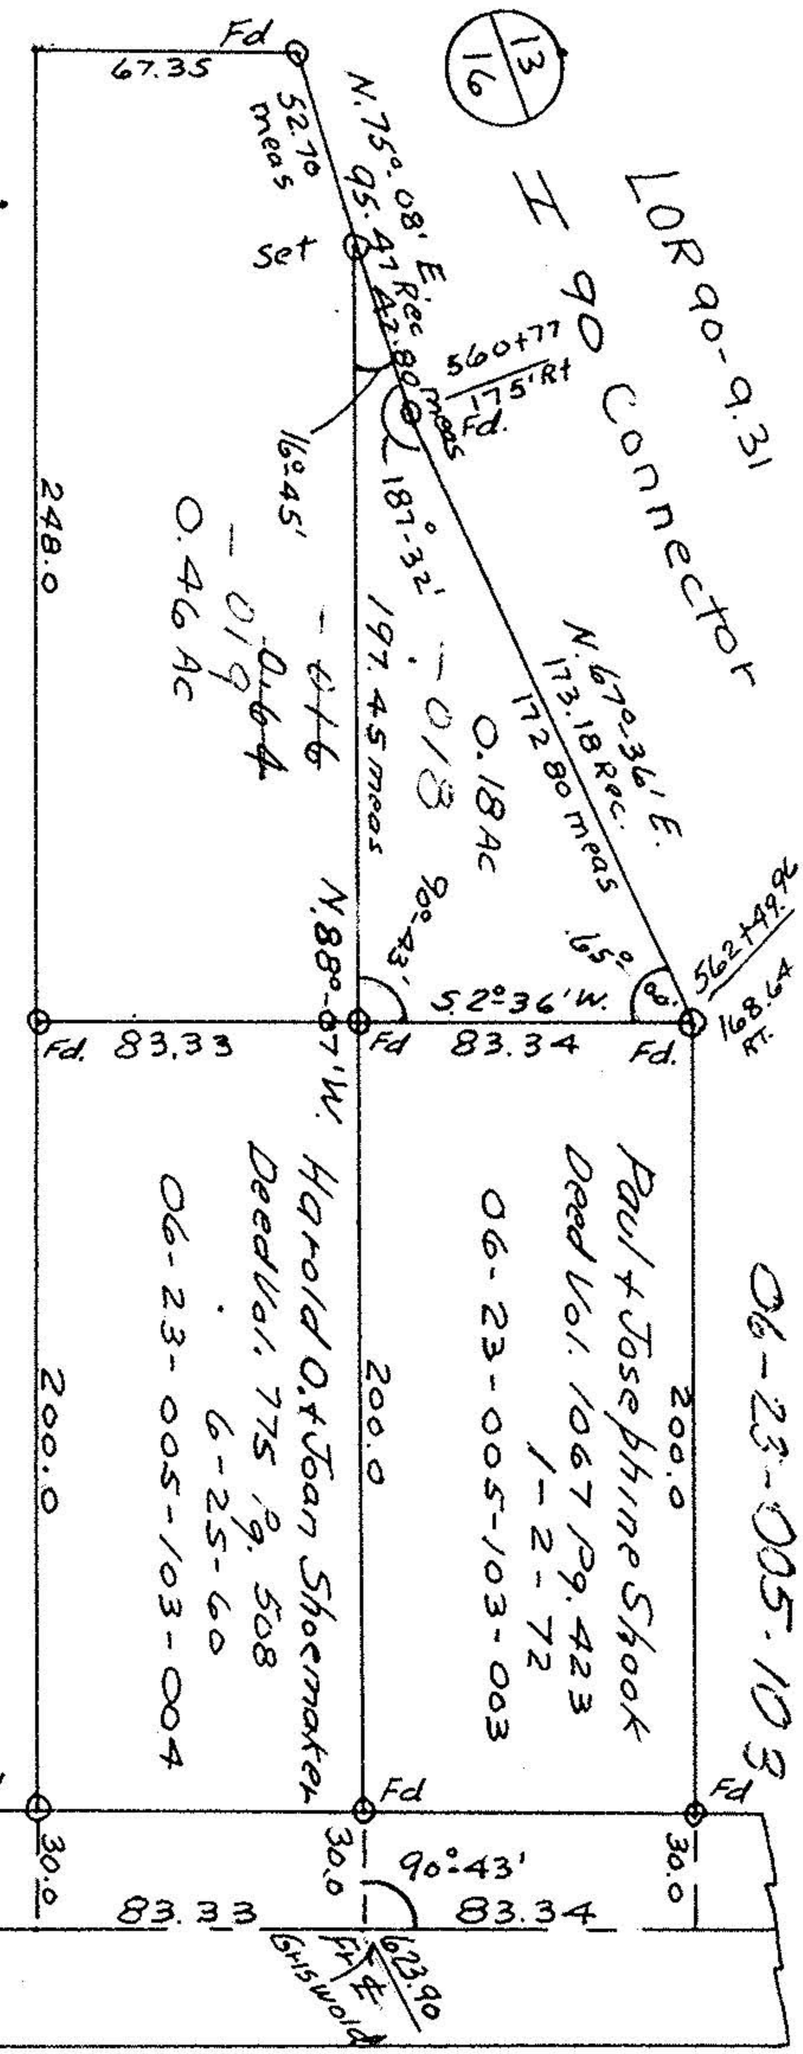
PT. ORIGINAL LOT NO 5, BRACE TRACT, ELYRIA TWP.
LORAIN COUNTY & STATE OF OHIO
SCALE ONE INCH EQUAL TO SIXTY FEET
DISTANCES IN FEET & DECIMAL PARTS THEREOF
BEARINGS FOR DESCRIPTION PURPOSES ONLY
IRON PINS FOUND OR SET SHOWN THUS —⊙—
SURVEYED BY L.W. HALL REGISTERED SURVEYOR
JUNE 17, 1978 NO 3975