LAUNDON . SIMON . CAHL & ASSOC. INC.
CONSULTING ENGINEERS & SURVEYORS
219 COURT ST. ELYRIA, OHIO 44035

# SPLIT MAP OF PARCELS
06-24-016-000-072 &
06-24-016-000-073
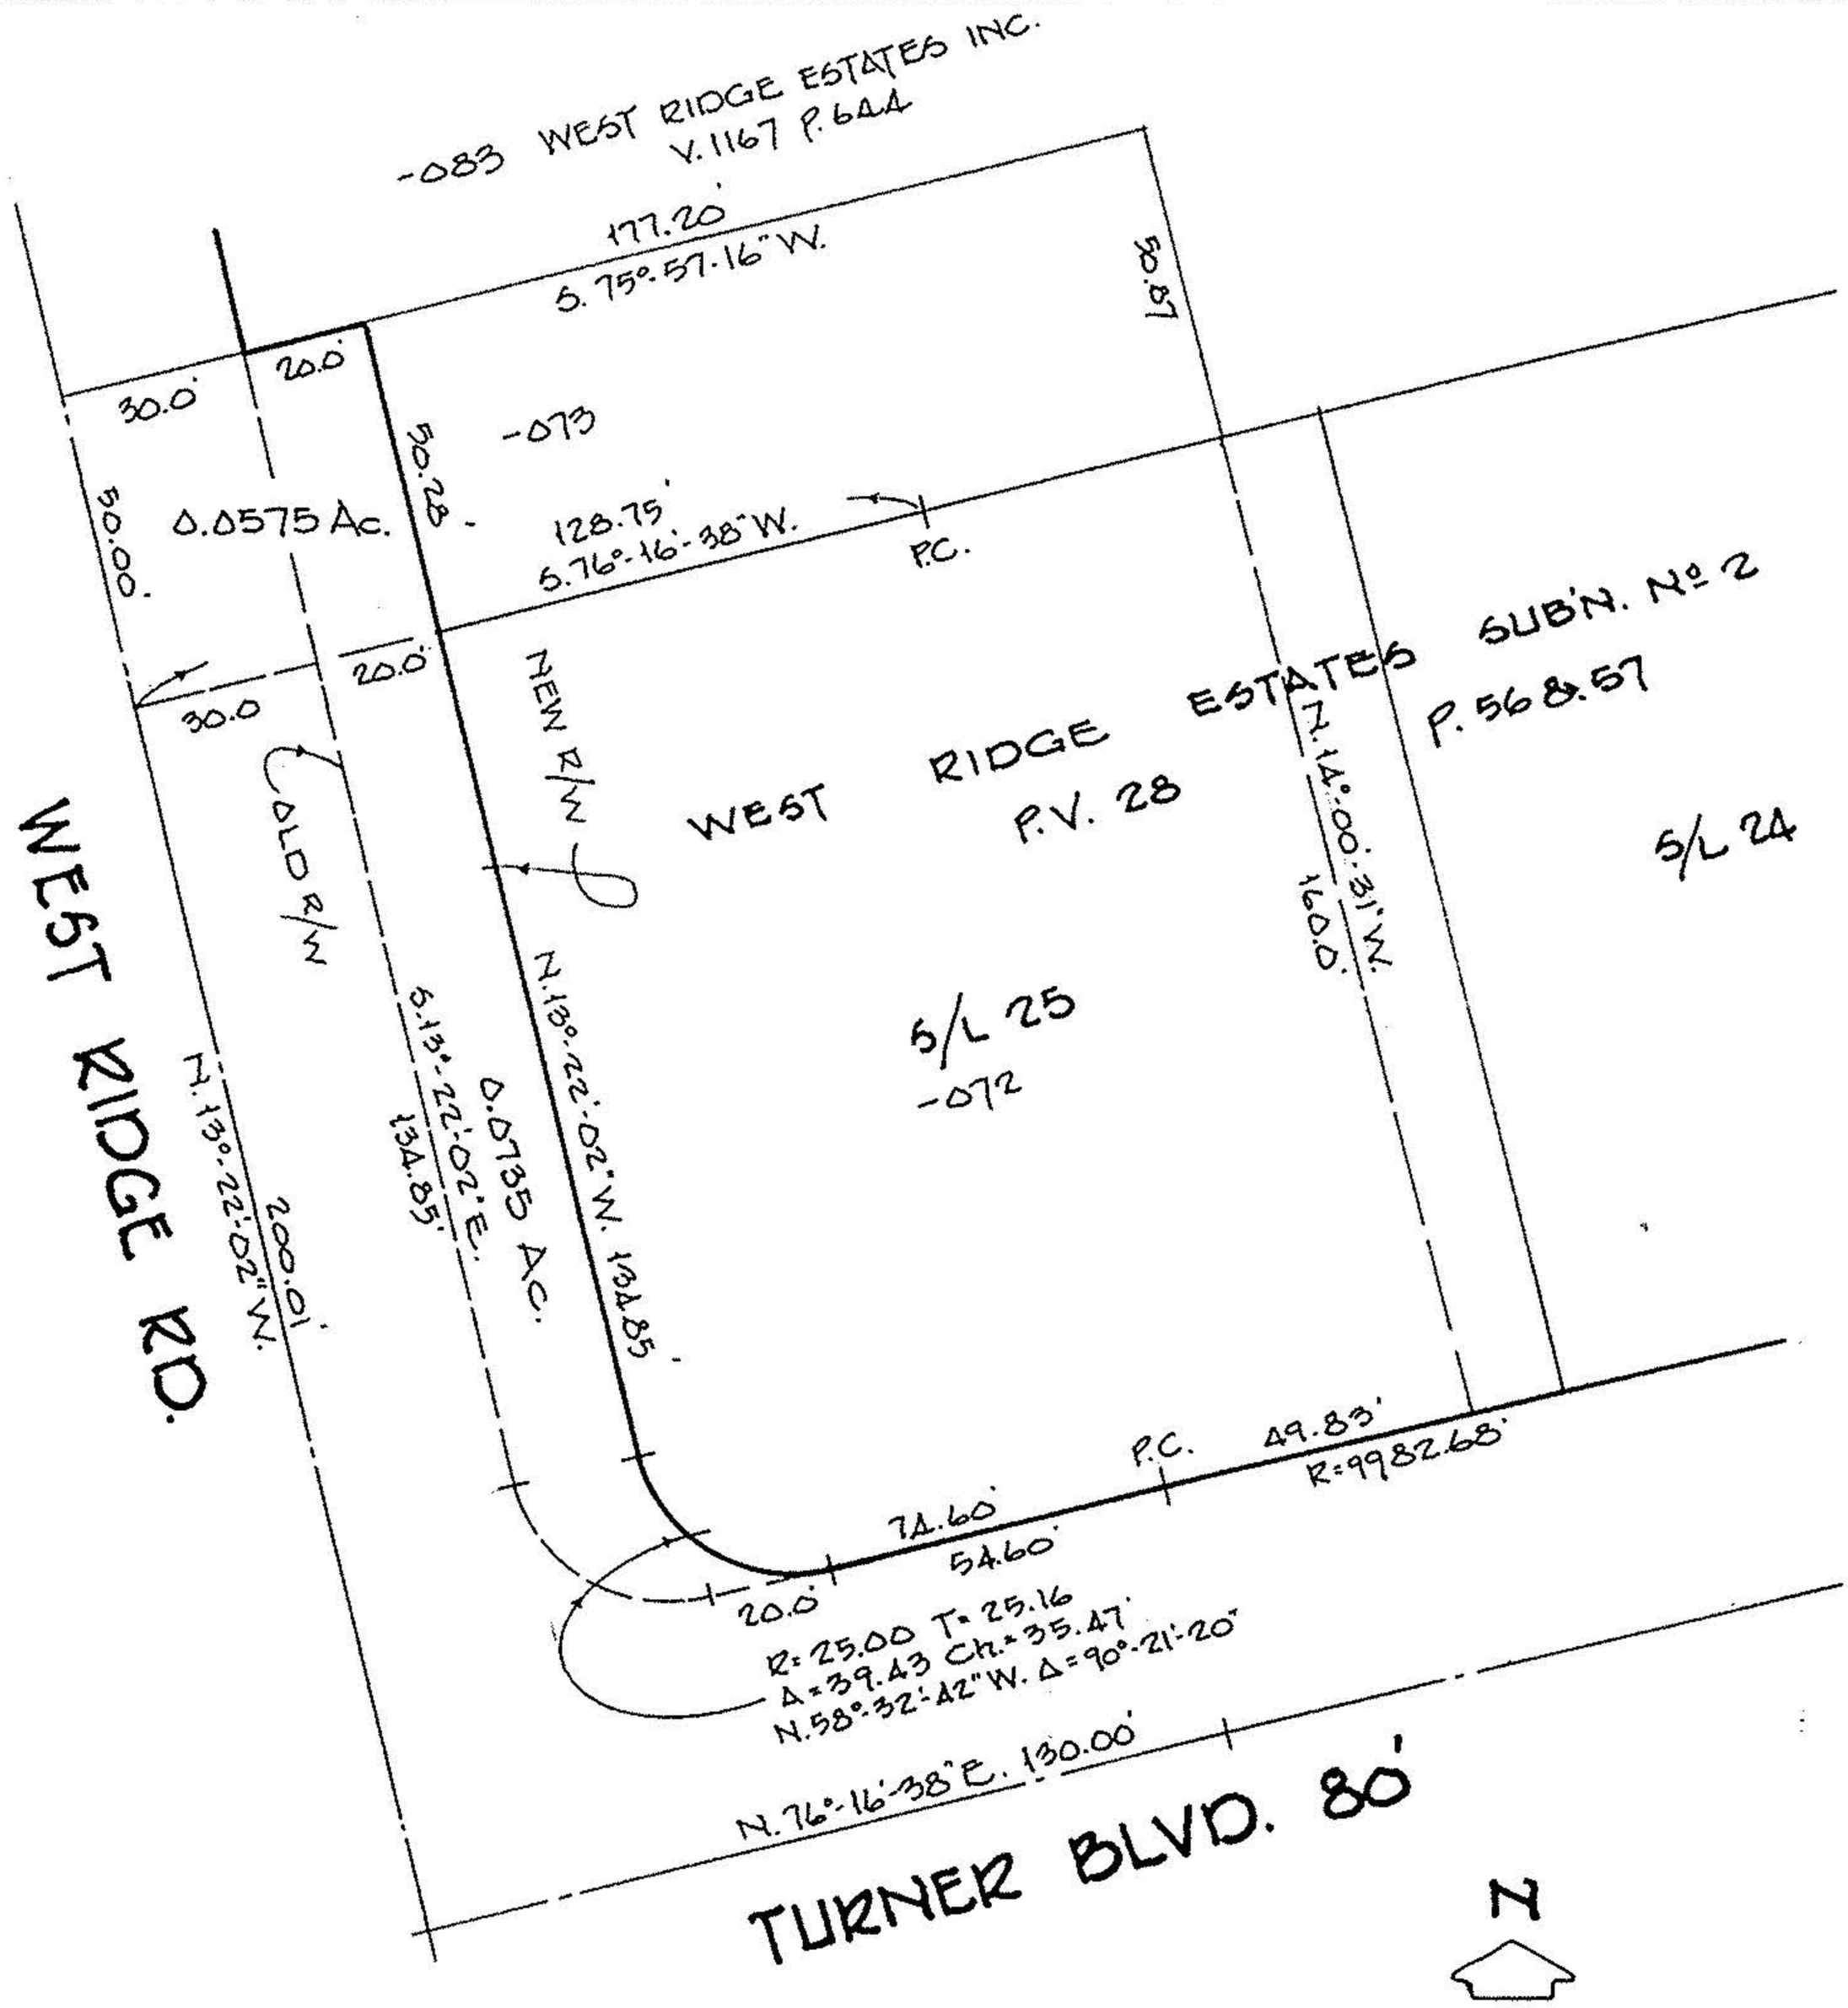
| | | |
|---|---|---|
| Orig. Lot 16 | City of | Date FEB. 1, 1989 Scale 1"=40' |
| Orig. Sec | Village of | Dwn. by R.G.S. Chkd. by |
| Tract WEST of BLACK RIVER | County of LORAIN | Job No. 89-1792 F.B. — |
| Township of ELYRIA | State of OHIO | Printed |