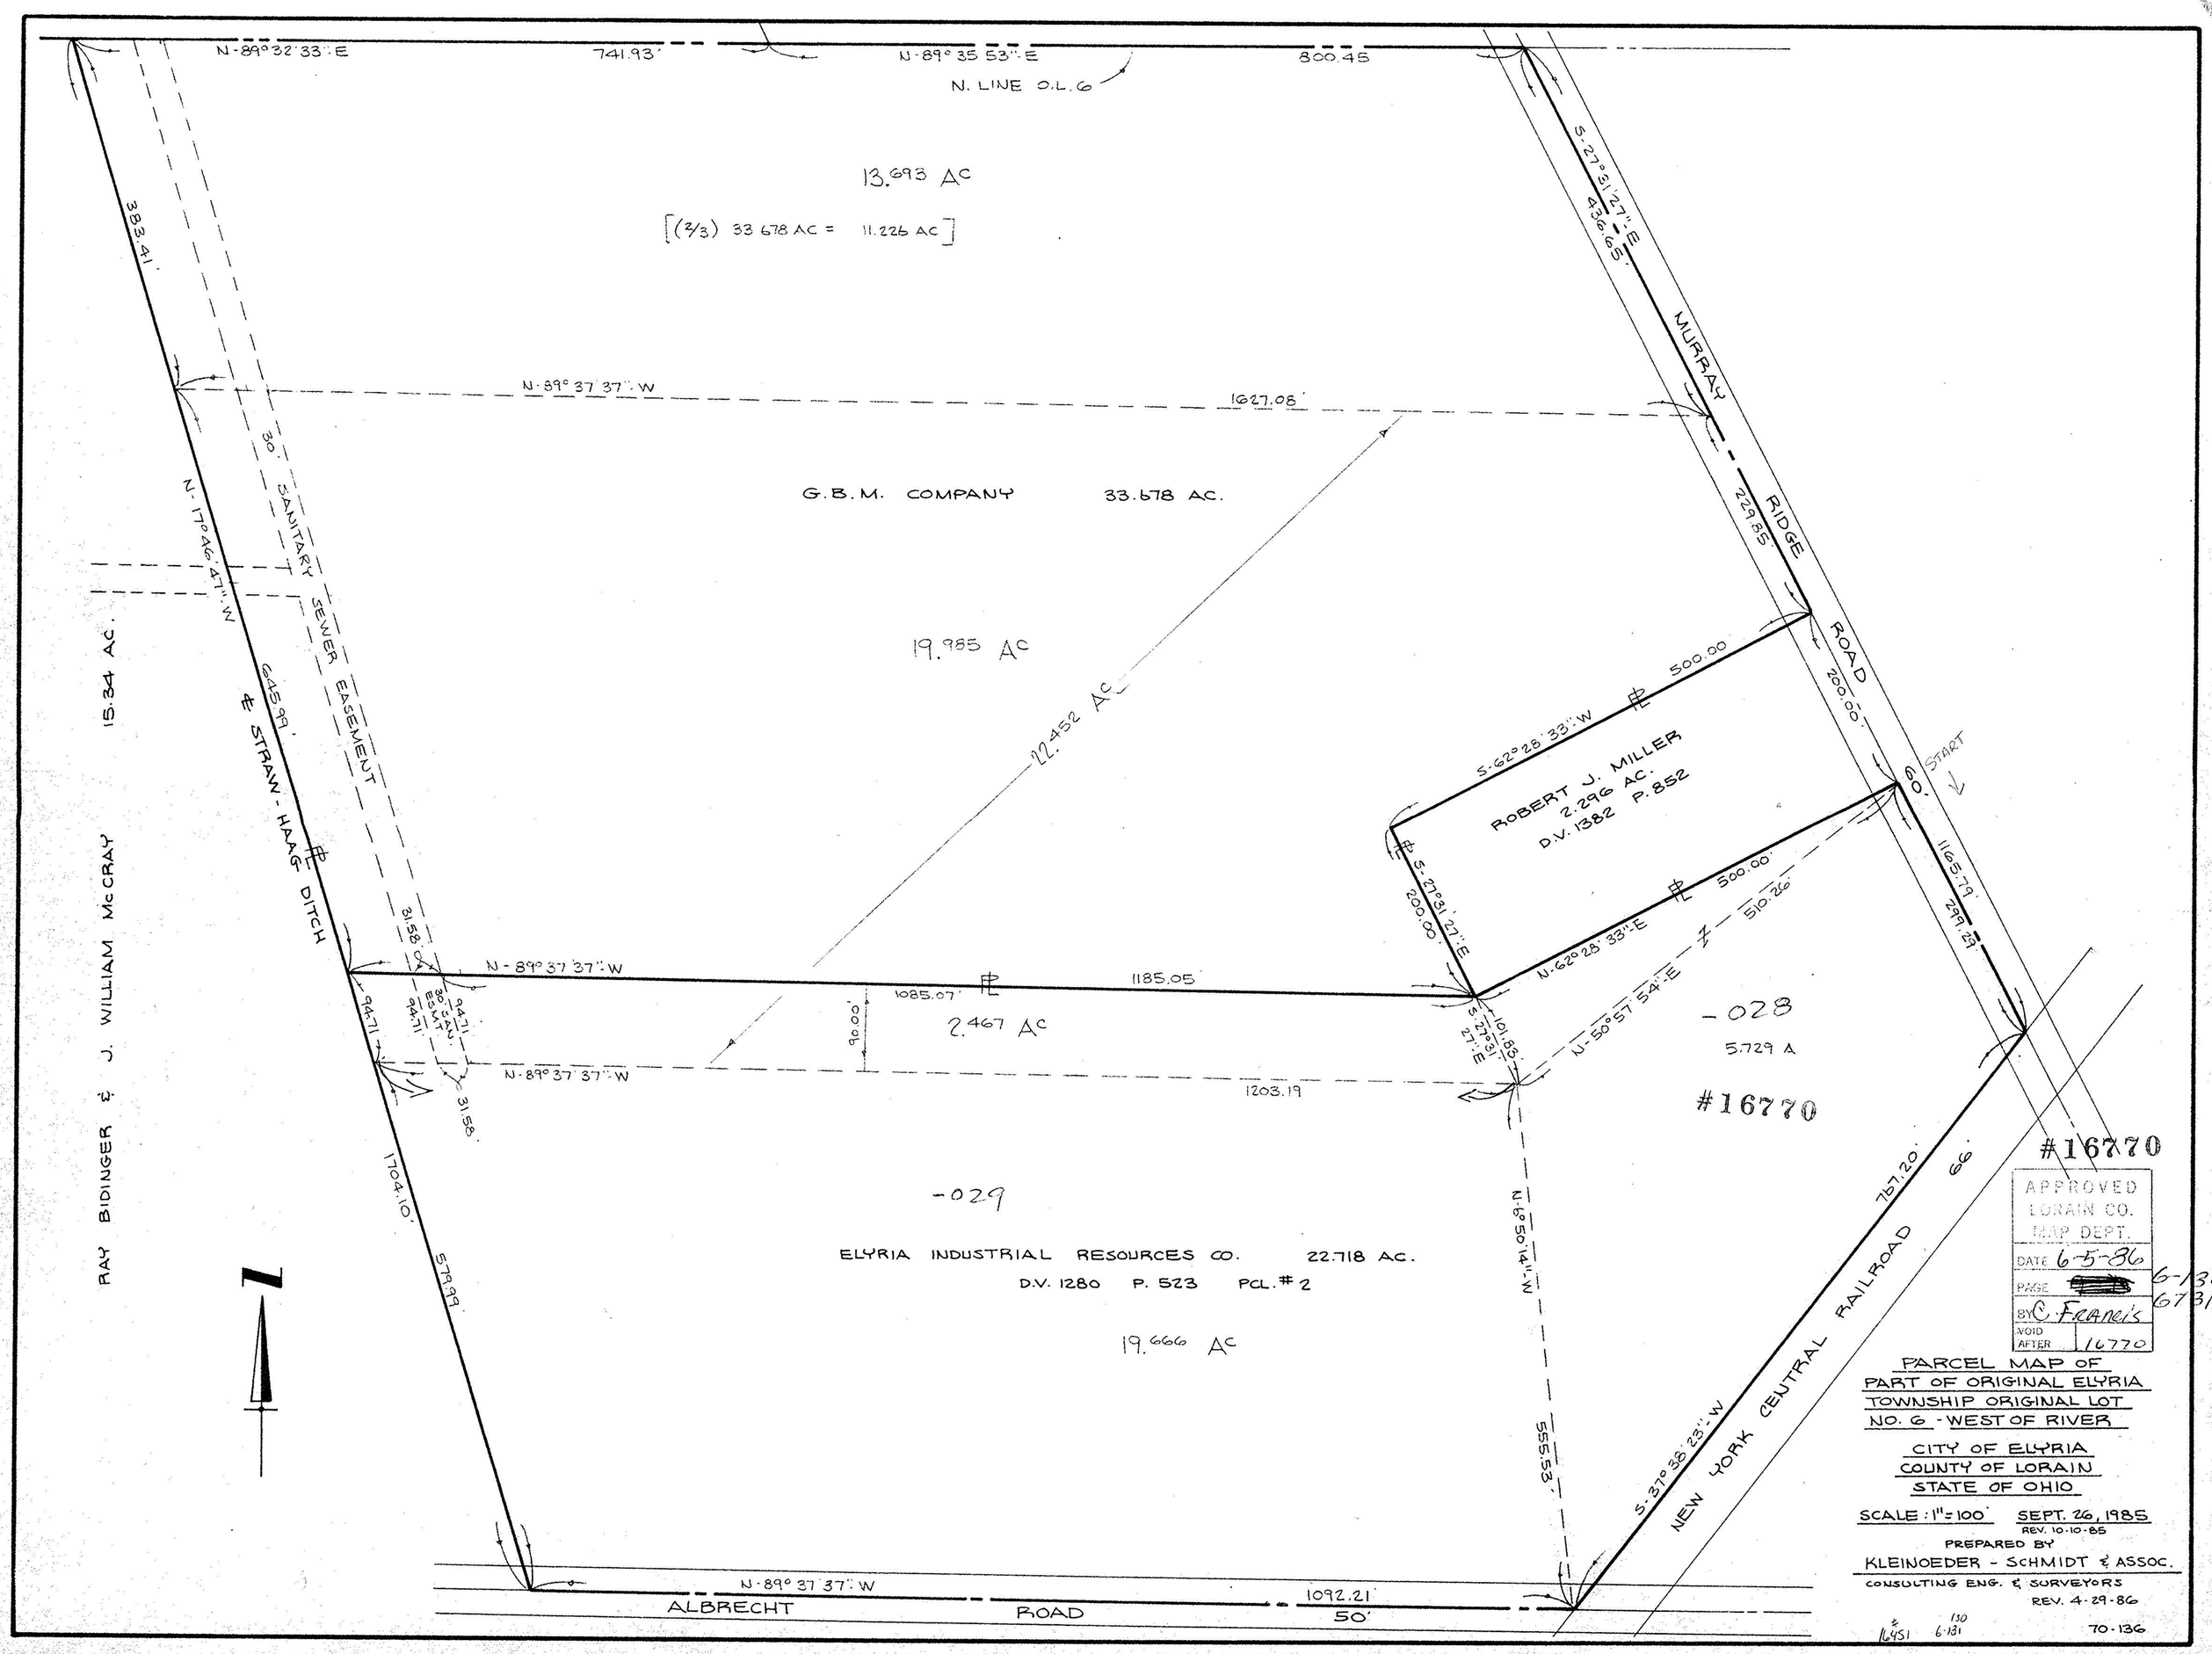
N-89°32'33"E
741.93'
N-89°35'53"E
800.45
N. LINE O.L. 6
13.693 AC
[(2/3) 33.678 AC = 11.226 AC]
383.41'
N-89°37'37"W
1627.08'
S-27°31'27"E
436.65'
MURRAY
RIDGE
ROAD
229.85'
G.B.M. COMPANY 33.678 AC.
30' SANITARY SEWER EASEMENT
N-17°46'47"W
645.99'
℄ STRAW-HAAG DITCH
19.985 AC
22.452 AC
500.00'
S-62°28'33"W
ROBERT J. MILLER
2.296 AC.
D.V. 1382 P. 852
200.00'
START
60'
1165.79'
299.29'
S-27°31'27"E
200.00'
500.00'
510.26'
N-62°28'33"E
N-50°57'54"E
-028
5.729 A
#16770
31.58'
N-89°37'37"W
1085.07'
1185.05'
2.467 AC
90.00'
94.71'
30' SAN. ESMT.
94.71'
31.58'
N-89°37'37"W
1203.19'
1704.10'
579.99'
-029
ELYRIA INDUSTRIAL RESOURCES CO. 22.718 AC.
D.V. 1280 P. 523 PCL. # 2
19.666 AC
N-6°50'14"W
555.53'
767.20'
66'
S-37°38'23"W
NEW YORK CENTRAL RAILROAD
N-89°37'37"W
1092.21'
ALBRECHT ROAD
50'
RAY BIDINGER & J. WILLIAM McCRAY
15.34 AC.
#16770
APPROVED
LORAIN CO.
MAP DEPT.
DATE 6-5-86
PAGE
BY C. Francis
VOID AFTER 16770
6-130
6731
PARCEL MAP OF
PART OF ORIGINAL ELYRIA
TOWNSHIP ORIGINAL LOT
NO. 6 - WEST OF RIVER
CITY OF ELYRIA
COUNTY OF LORAIN
STATE OF OHIO
SCALE: 1" = 100'
SEPT. 26, 1985
REV. 10-10-85
PREPARED BY
KLEINOEDER - SCHMIDT & ASSOC.
CONSULTING ENG. & SURVEYORS
REV. 4-29-86
70-136