BOUNDARY SURVEY

PART OF ELYRIA TOWNSHIP ORIGINAL LOTS Nos 11, 95, & 96

WEST OF BLACK RIVER

CITY OF ELYRIA — COUNTY OF LORAIN — STATE OF OHIO

SCALE: 1" = 50' — JUNE 1985

PREPARED BY

KLEINOEDER-SCHMIDT & ASSOC.

CONSULTING ENGINEERS & SURVEYORS

Revised 10-23-85: 150° 27' Changed to 150° 27' Calc. Dist. to Drill Hole Sely.
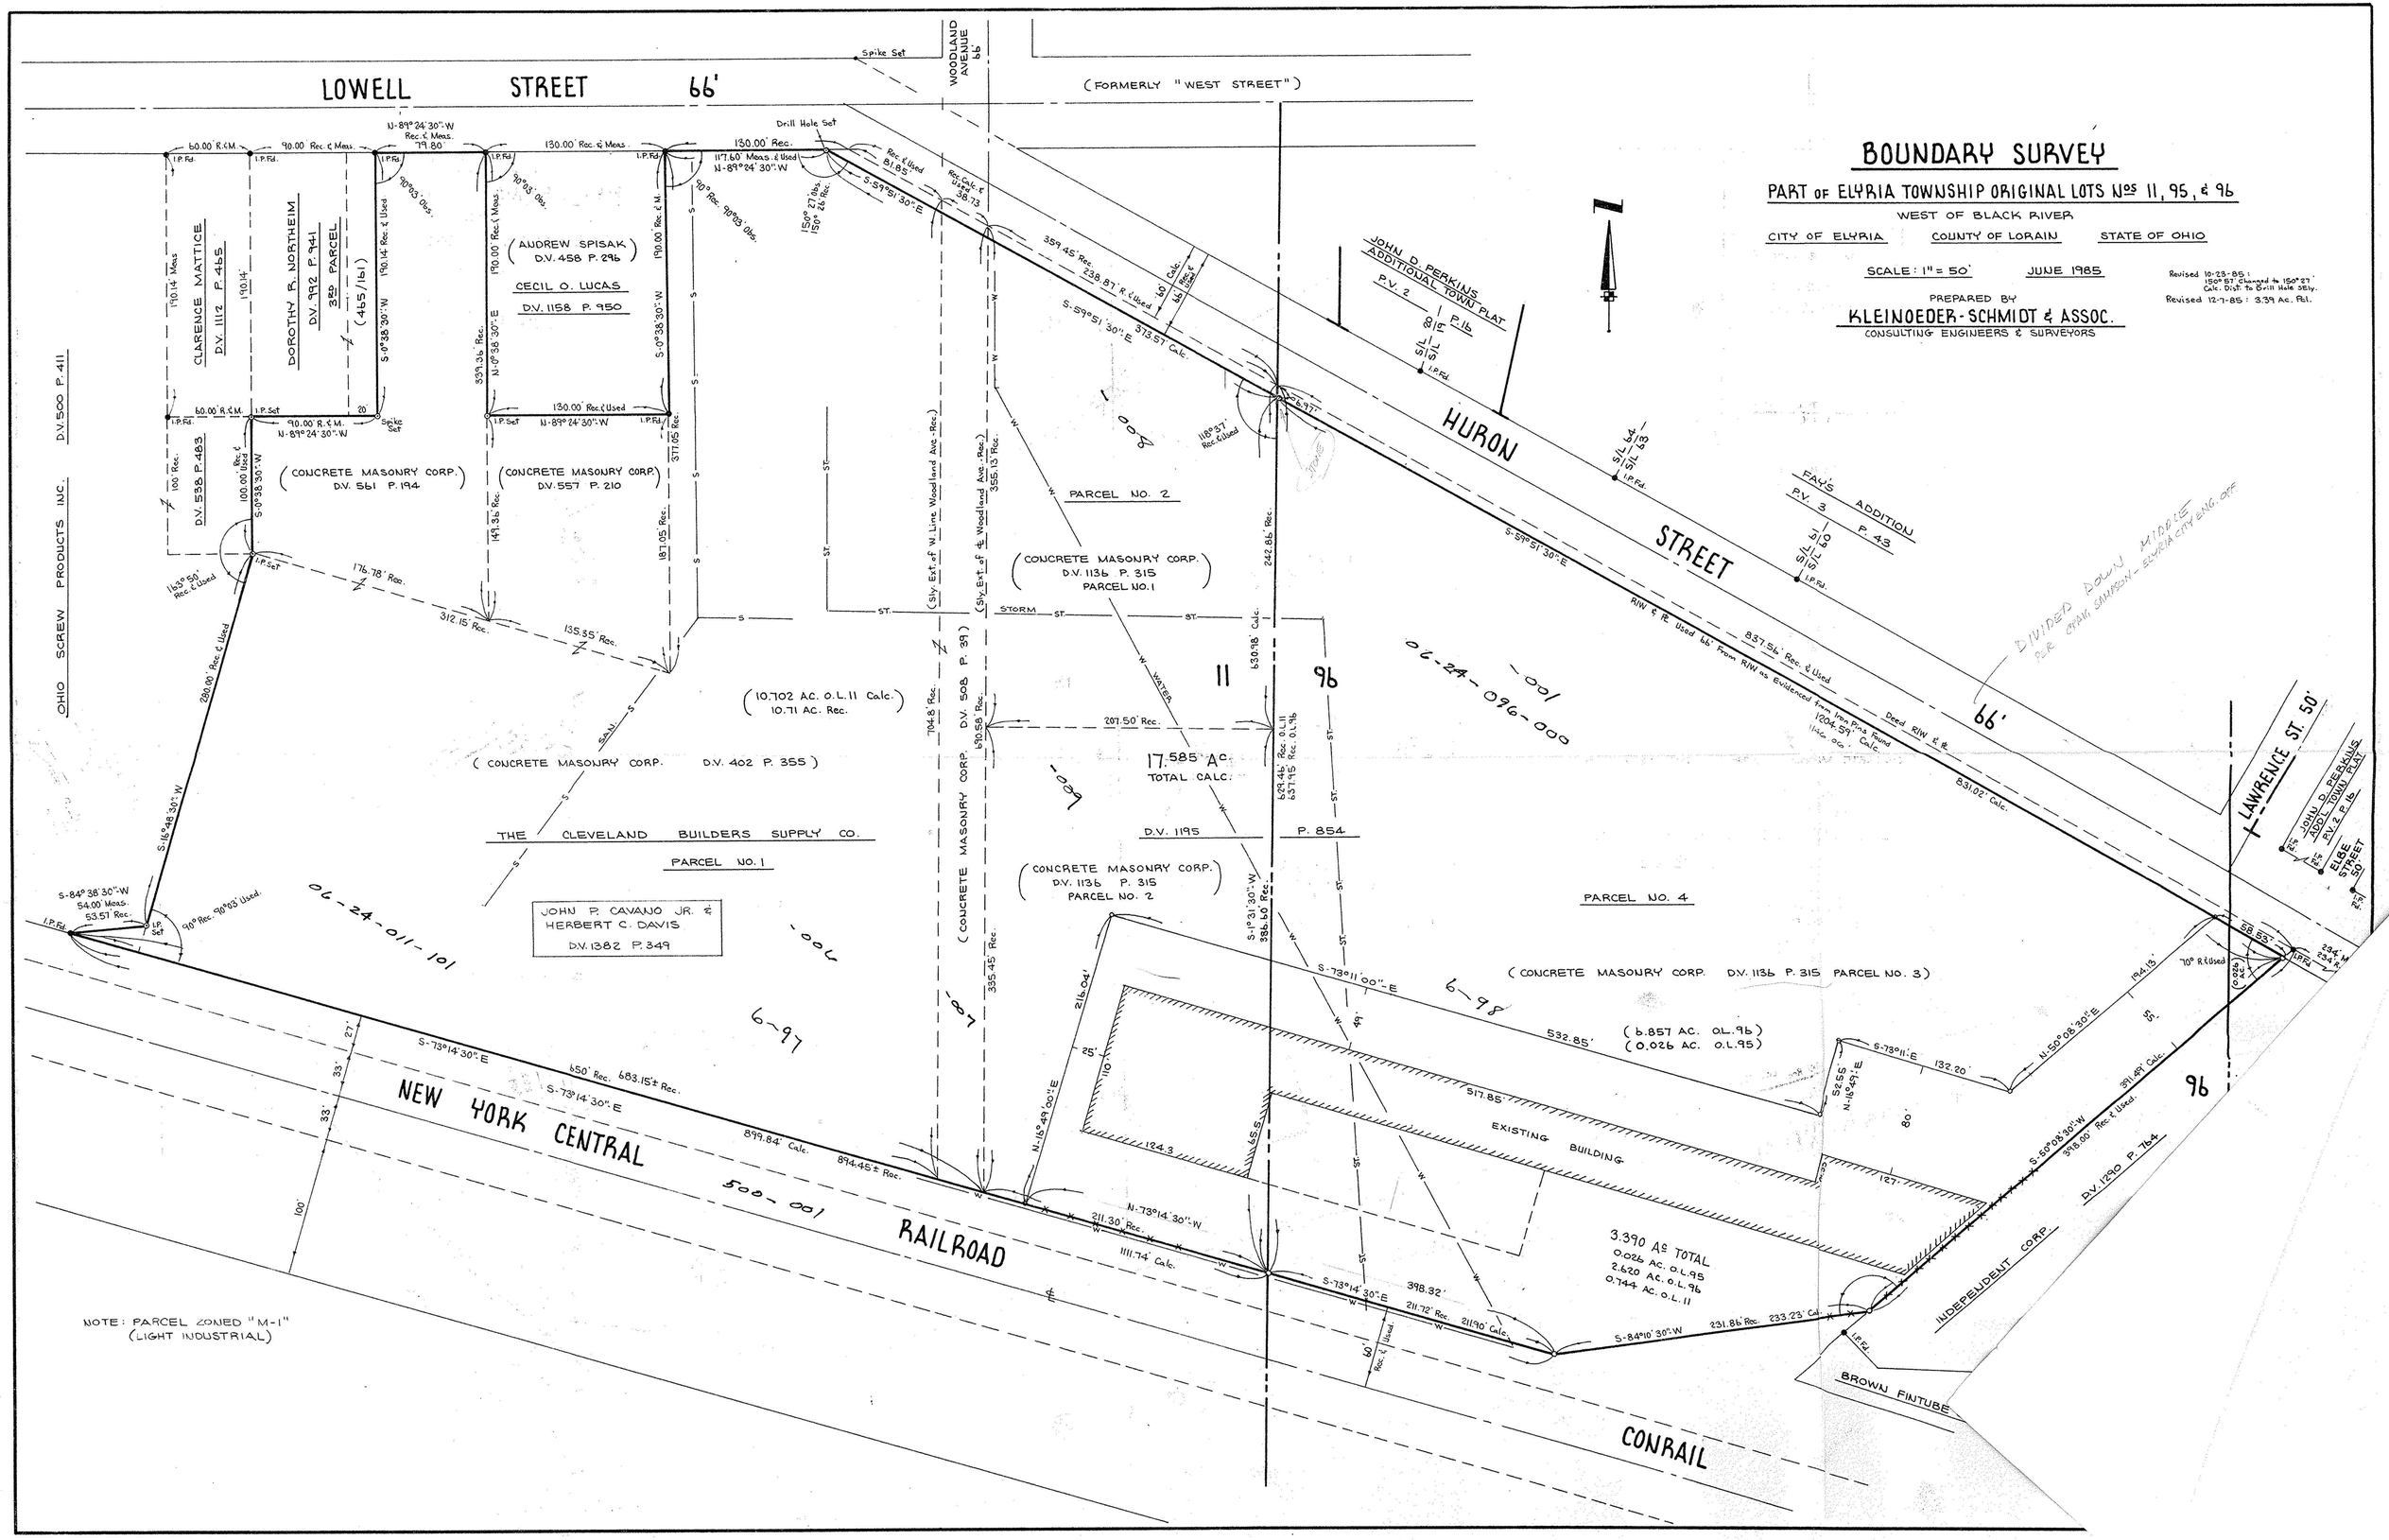
Revised 12-7-85: 3.39 Ac. Tot.