KLEINOEDER · SCHMIDT and ASSOCIATES

ENGINEERS — SURVEYORS — CONSULTANTS in LAND PLANNING

ELYRIA - NORWALK - MEDINA OHIO

SURVEY

Sublot(s) _____

Subd'n _____

Township COLUMBIA

Orig. Lot(s) 72

County of LORAIN

Corporation _____

Tract _____

Sec. _____

State of Ohio

06-24-012

#17901

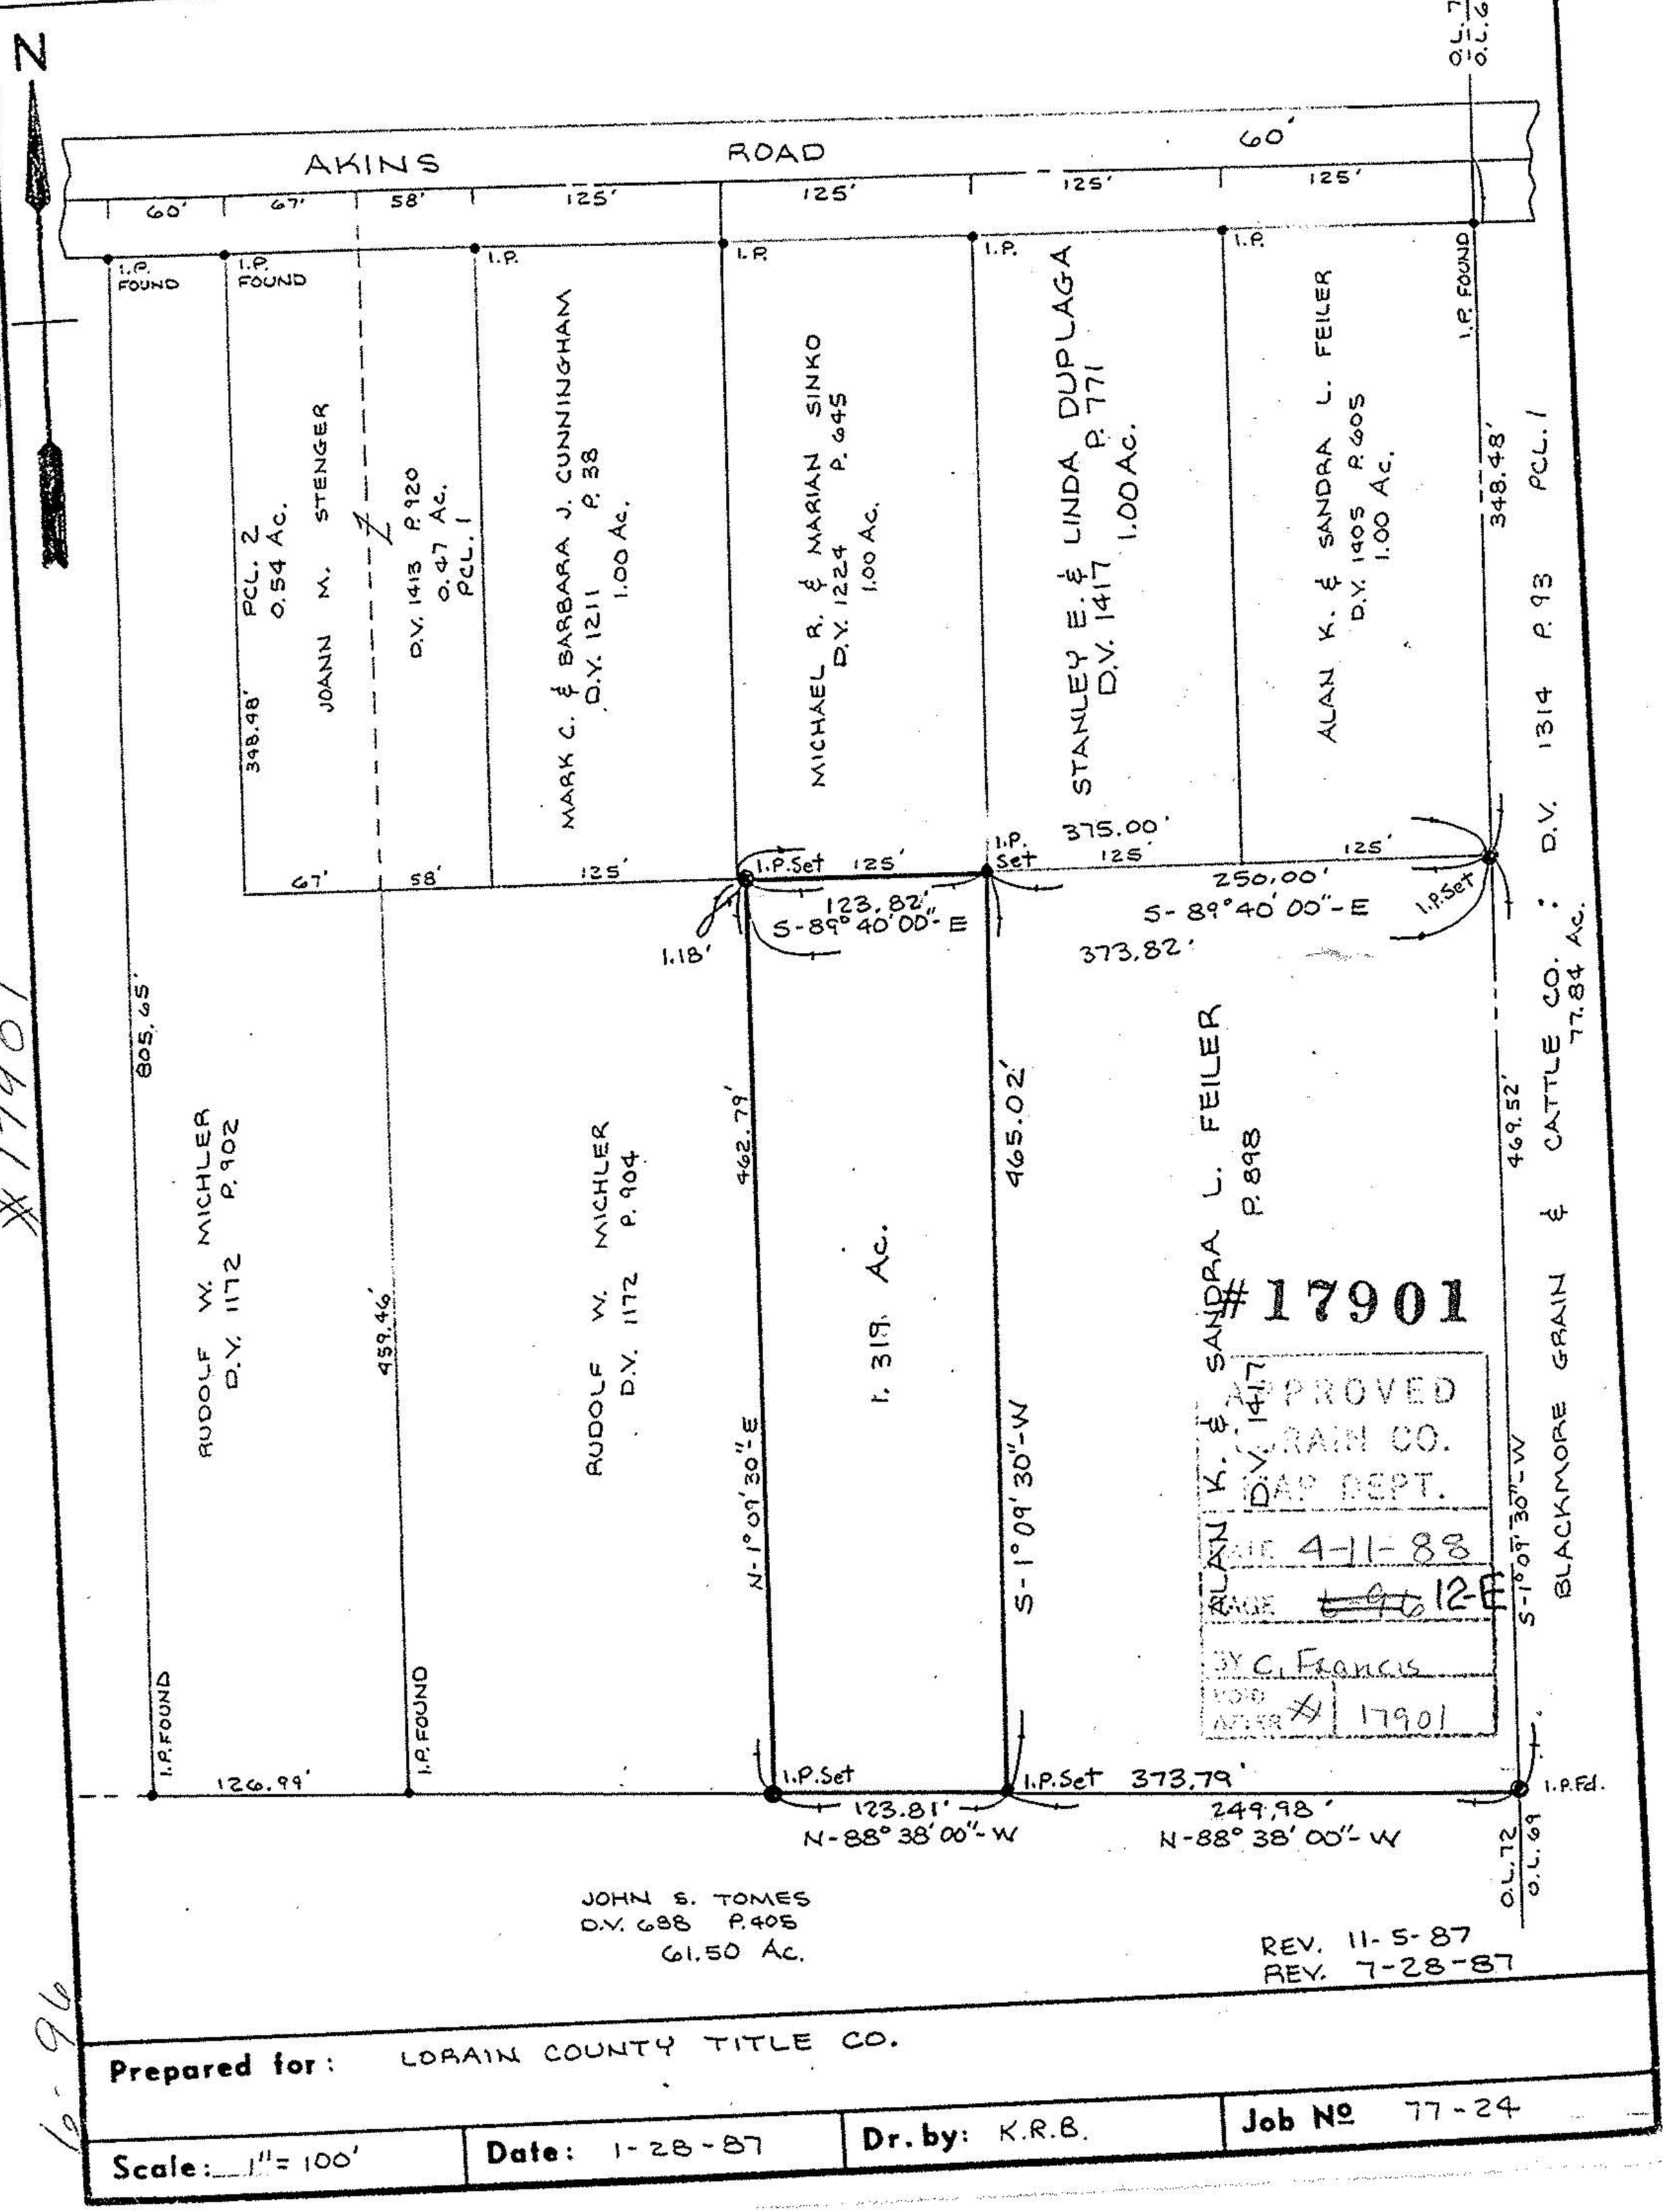

#17901

APPROVED
LORAIN CO.
MAP DEPT.
DATE 4-11-88
PAGE ~~96~~ 12-E
BY C. Francis
VOID AFTER ~~X~~ 17901

#17901

REV. 11-5-87
REV. 7-28-87

Prepared for: LORAIN COUNTY TITLE CO.

Scale: 1" = 100'	Date: 1-28-87	Dr. by: K.R.B.	Job No 77-24

12-96